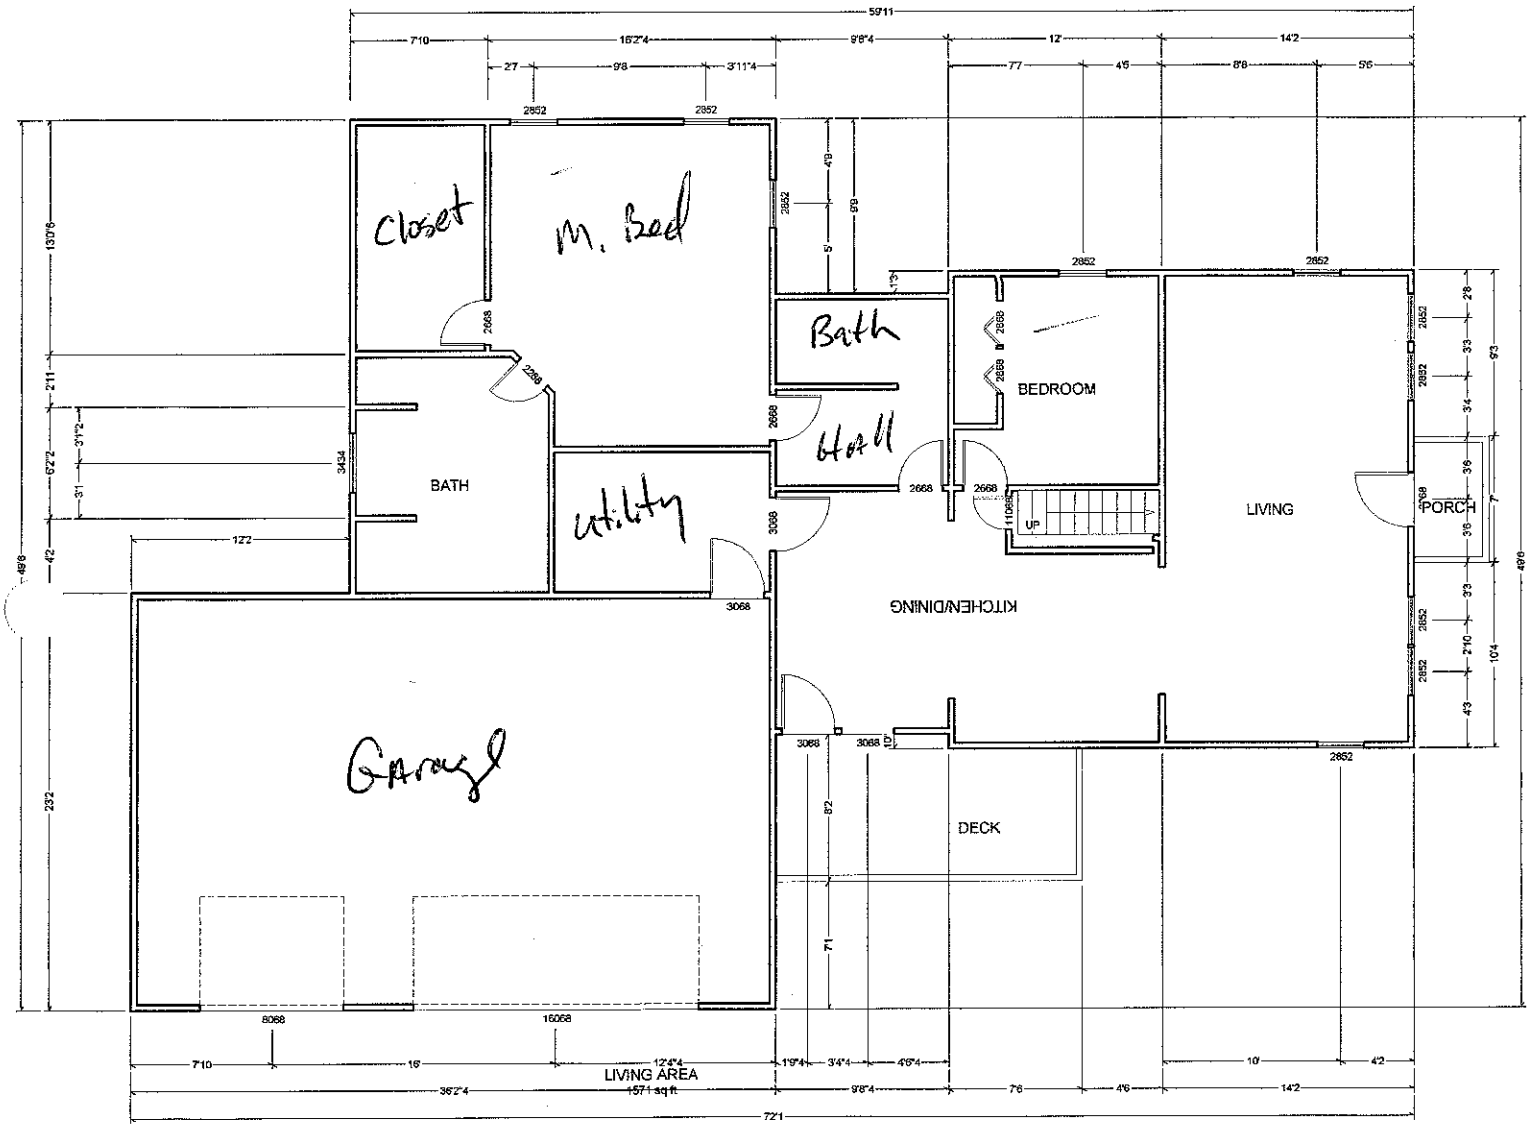
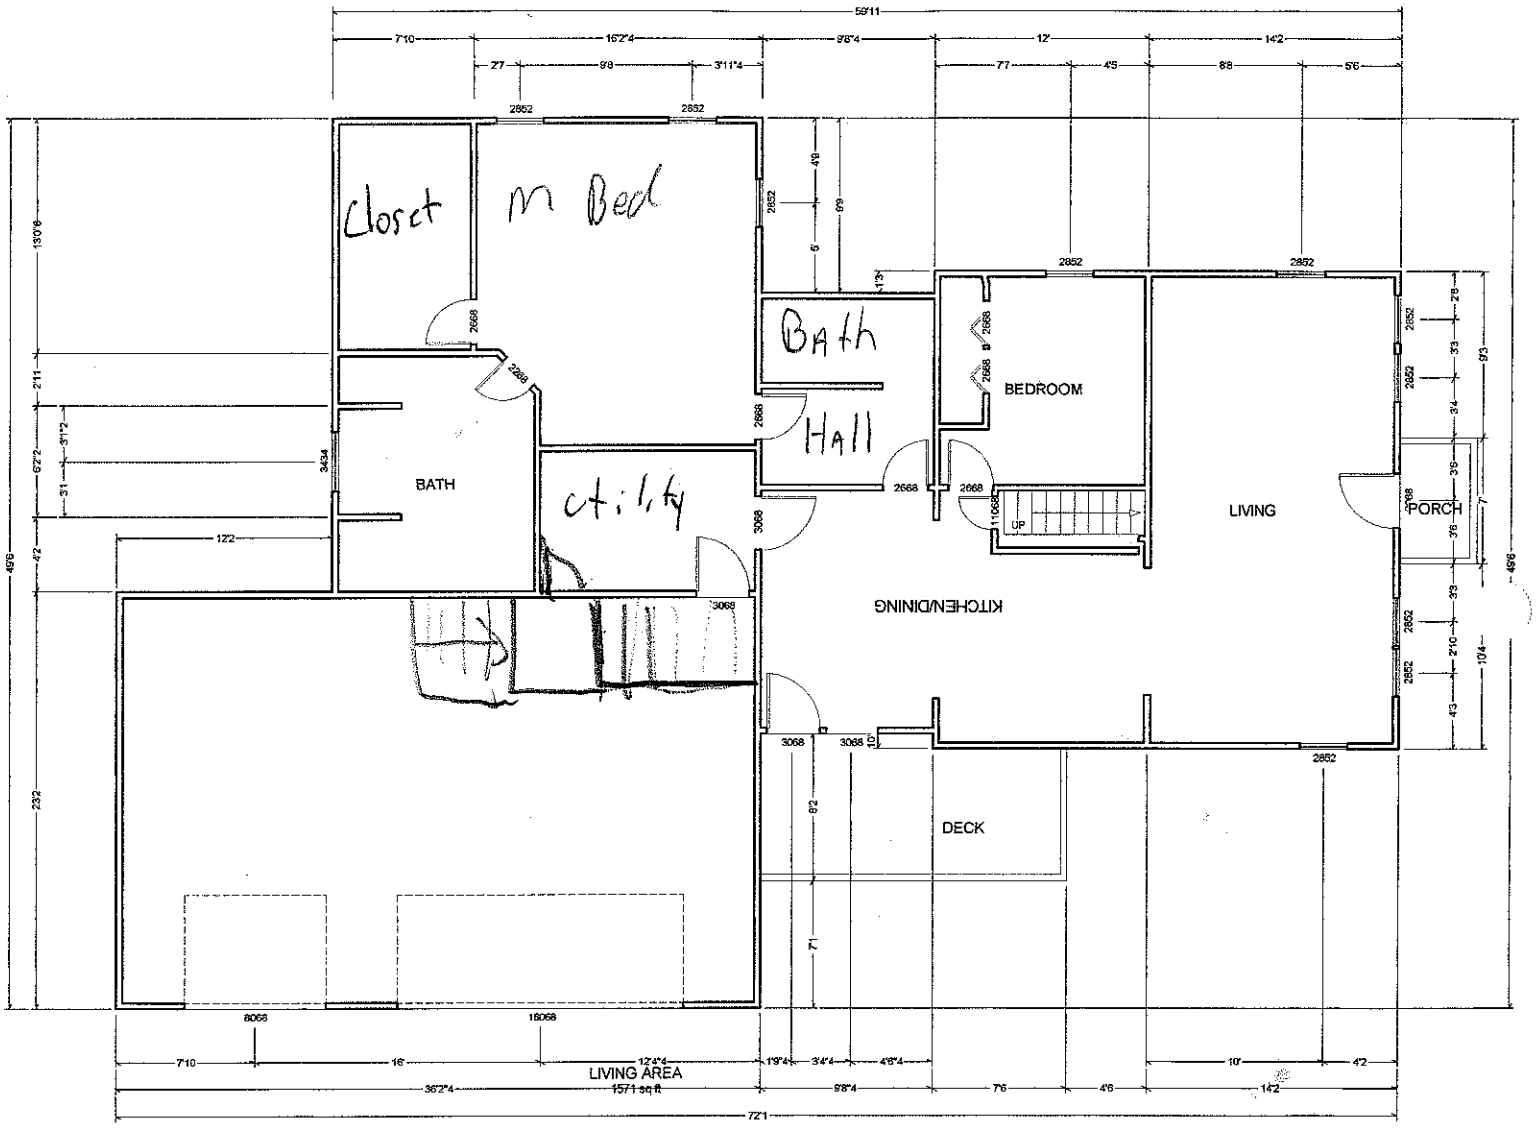


Christopher M. Smith 2-17-04

2-17-04

1


Closet
m Bed
Bath
Hall
BEDROOM
BATH
utility
LIVING
PORCH
KITCHEN/DINING
UP
DECK
LIVING AREA
1571 sq ft