
Acknowledgement Of
Plans Submittal ONLY!

Ralph Jay Crist Date

Justin Henderson Date 1-22-16

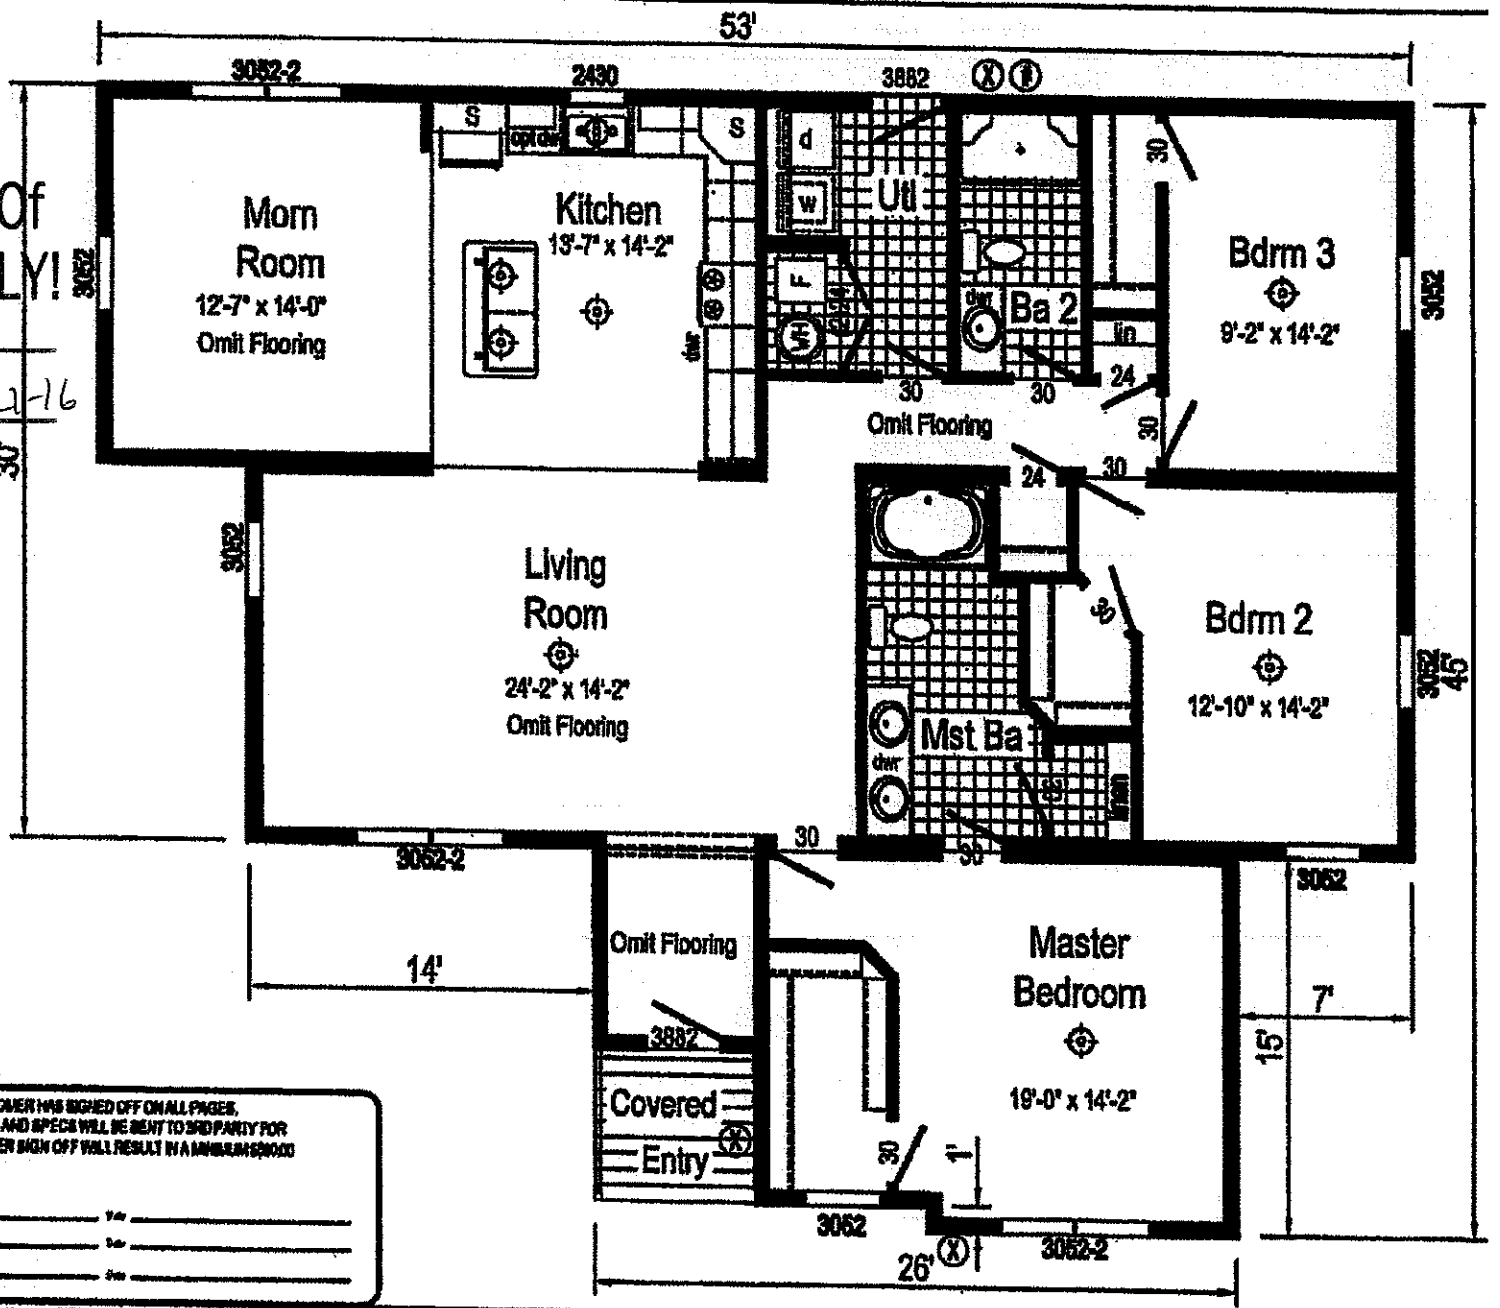

HOME CANNOT BE BUILT UNTIL THE CUSTOMER HAS SIGNED OFF ON ALL PAGES. FOLLOWING CUSTOMER SIGN OFF, PLANS AND SPECS WILL BE SENT TO 3RD PARTY FOR STAMPED APPROVAL. ANY CHANGES AFTER SIGN OFF WILL RESULT IN A MINIMUM $2000 ENGINEERING FEE.

Name _____ Title _____

_____ Date _____

Name _____ Date _____

R-Anell Housing Group, LLC - Subsidiary of The Commodore Corp.

Floor Plan