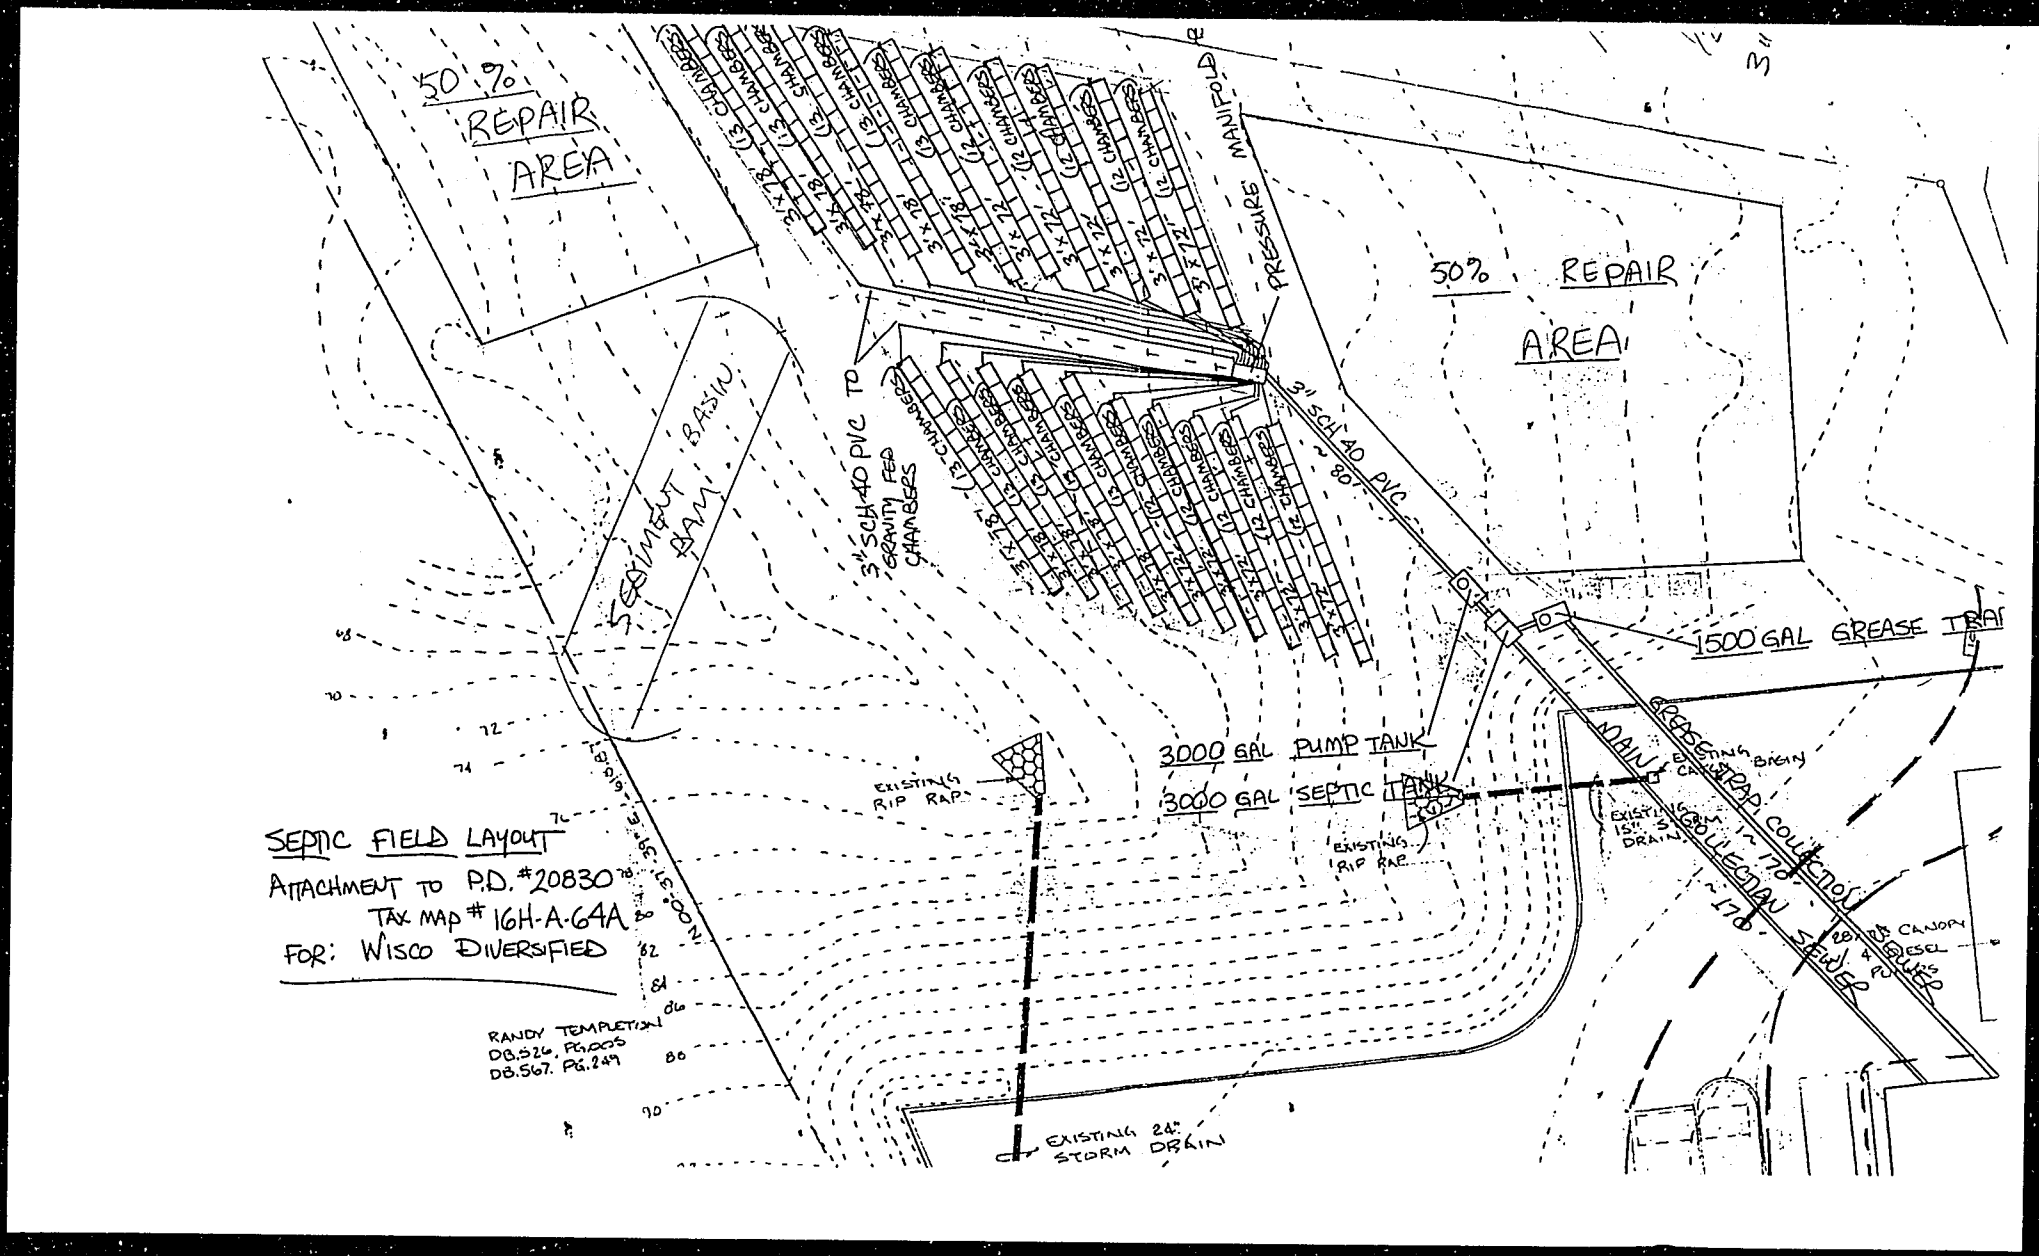

50% REPAIR AREA
50% REPAIR AREA
SEDIMENT BASIN
SEDIMENT BASIN
PRESSURE MANIFOLD
3" SCH 40 PVC TO GRAVITY FED CHAMBERS
3" SCH 40 PVC ~80'
1500 GAL GREASE TRAP
3000 GAL PUMP TANK
3000 GAL SEPTIC TANK
EXISTING RIP RAP
EXISTING RIP RAP
EXISTING 24" STORM DRAIN
EXISTING STORM DRAIN
GREASE TRAP COLLECTION BASIN
~178' 8" GRAVITY MAIN
~178' 8" GRAVITY MAIN SEWER
CANOPY
DIESEL PUMPS
RANDY TEMPLETON
DB.526. PG.005
DB.567. PG.249
SEPTIC FIELD LAYOUT
ATTACHMENT TO P.D. #20830
TAX MAP # 16H-A-64A
FOR: WISCO DIVERSIFIED