
I, Jack B. Creasy CERTIFY THAT ON JANUARY 15, 1999, I SURVEYED THE PROPERTY SHOWN ON THIS PLAT: THAT THE PROPERTY LINES ARE ACCURATELY SHOWN HEREON: THAT NO STRUCTURE LOCATED ON THIS PROPERTY ENCROACHES ON ADJACENT PROPERTY, AND THAT NO STRUCTURE ON ADJACENT PROPERTY ENCROACHES ON THE PREMISES SURVEYED.

NORTH CAROLINA REGISTERED SEAL L-2549 LAND SURVEYOR JACK B. CREASY

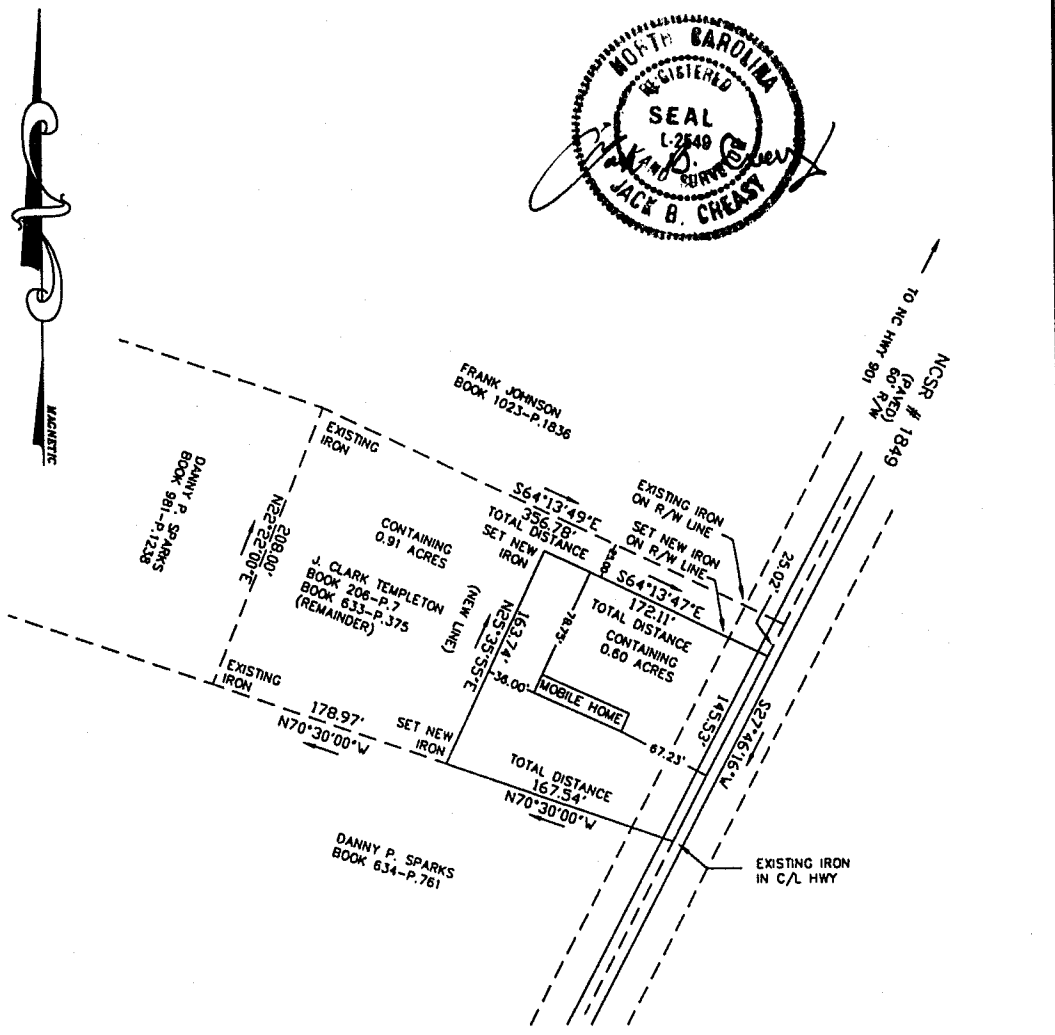

GRAPHIC SCALE

100 0 50 100 200 400

(IN FEET)

1 inch = 100 ft.

A BOUNDARY SURVEY AND/OR DIVISION OF A PORTION OF THE PROPERTY OF:

J. CLARK TEMPLETON PROPERTY

SCALE: 1" = 100'	LOCATED IN: UNION GROVE TOWNSHIP IREDELL COUNTY NORTH CAROLINA	DRAWN BY: J.B.C.
DATE: 1-15-99		

FOR DEED REFERENCE SEE BOOK 206 PAGE 7 AT IREDELL CO. COURTHOUSE. AND 633 375

JACK B. CREASY, SURVEYOR
ROUTE 1, OLIN, N.C. 28660 (704) 539-5258

DRAWING NUMBER 990115