

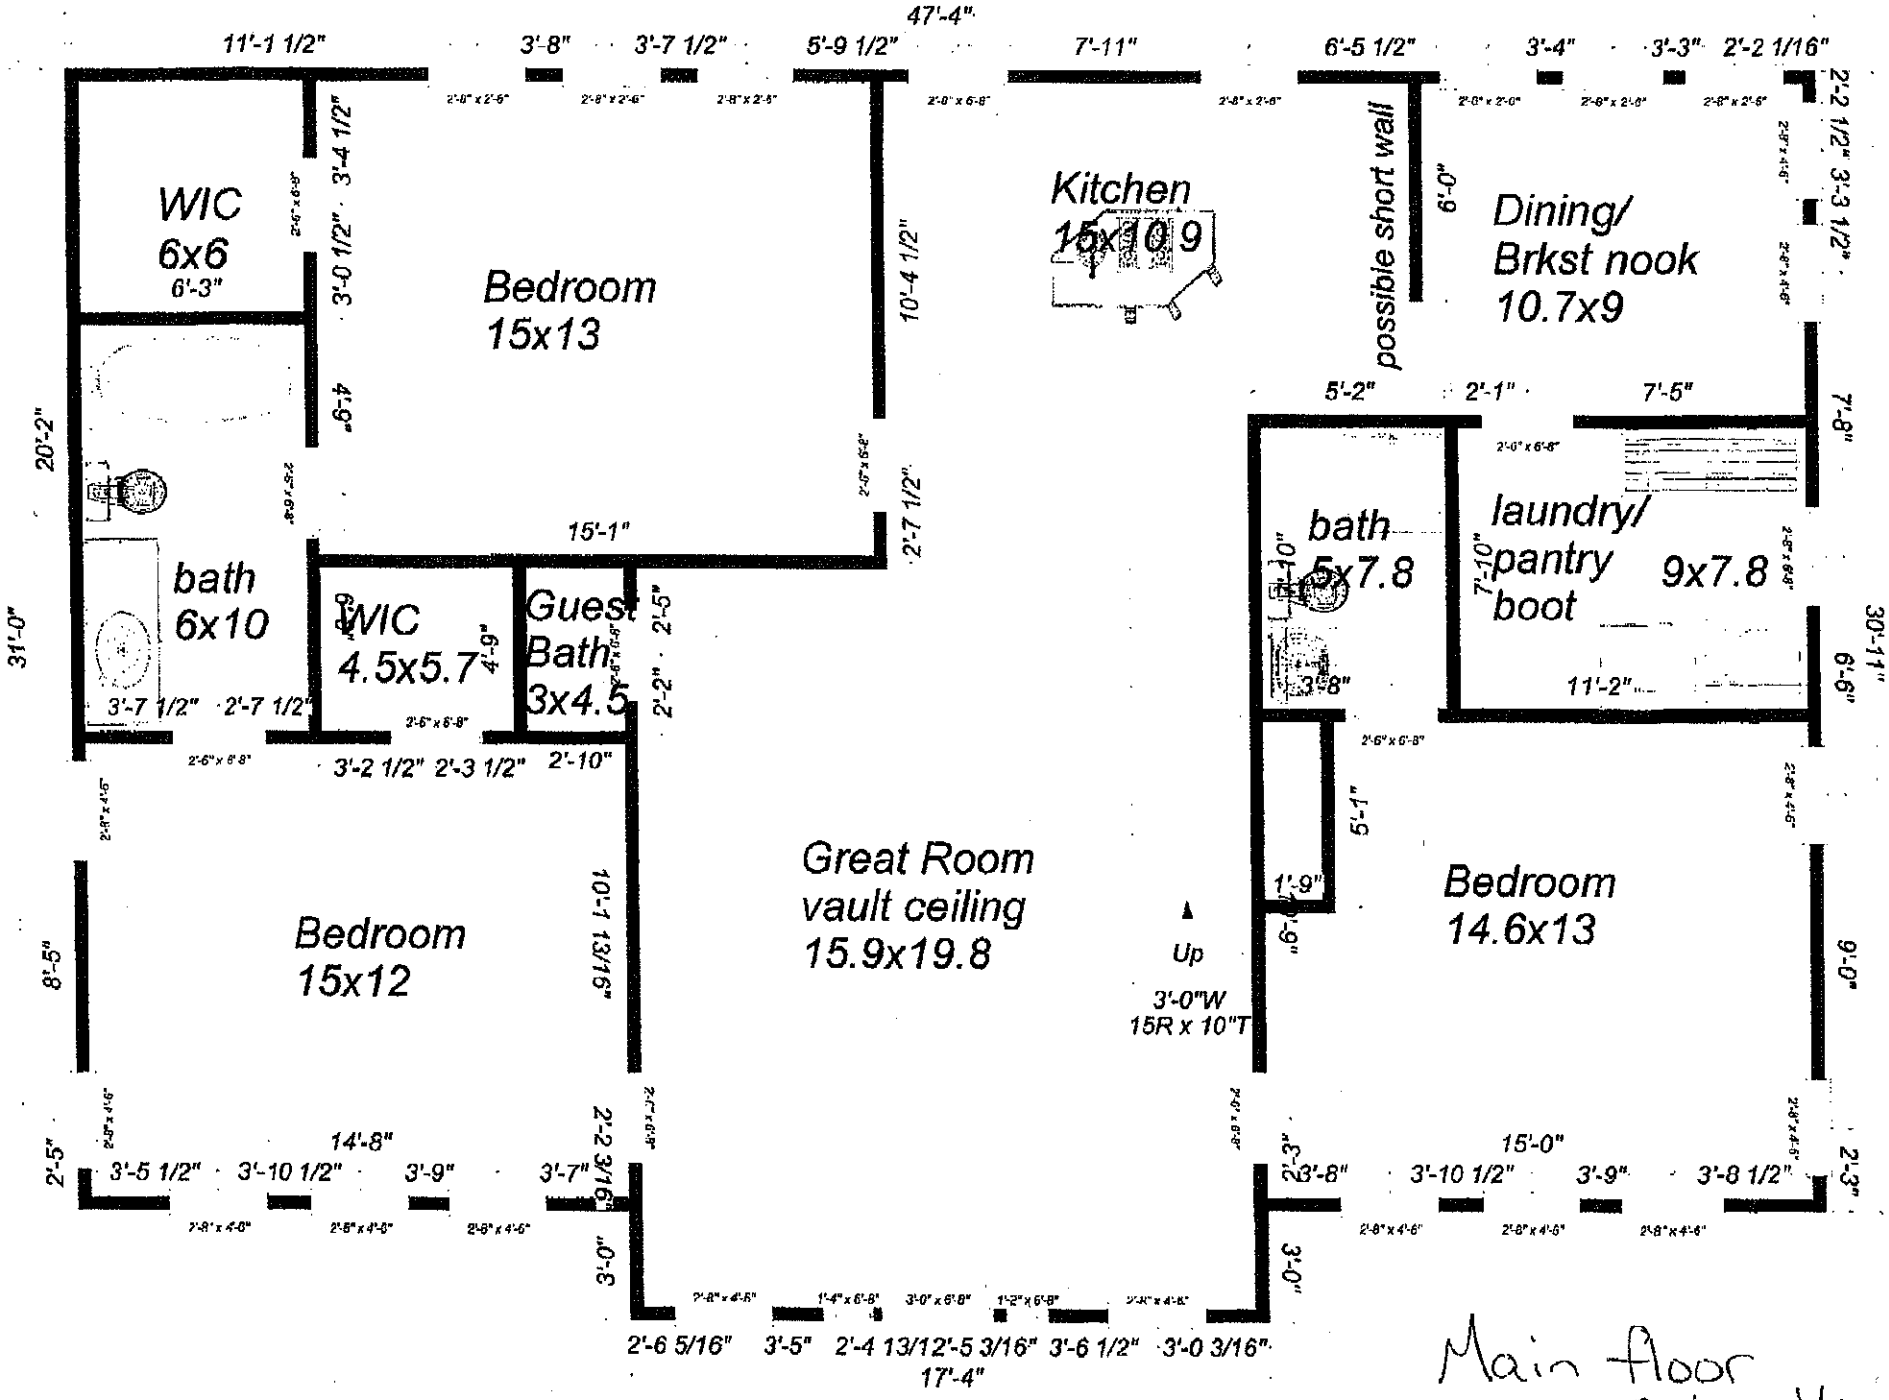



Main floor
Chad Gilreath


May 07 10 01:46p
000-000-0000
p.2

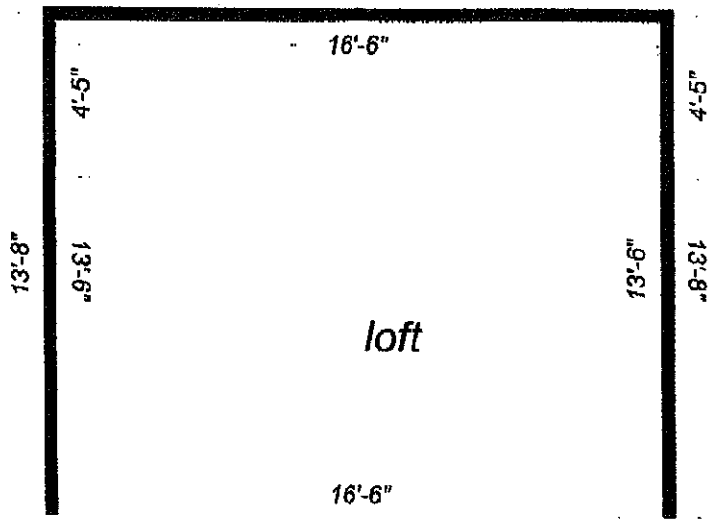


open to below

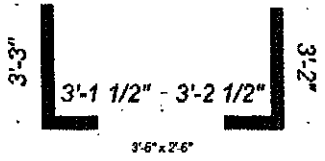

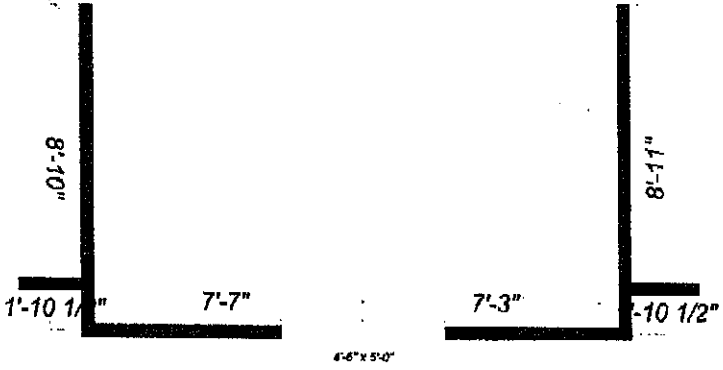

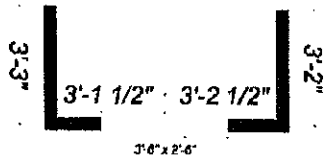

upstairs loft
Chad Gilreath

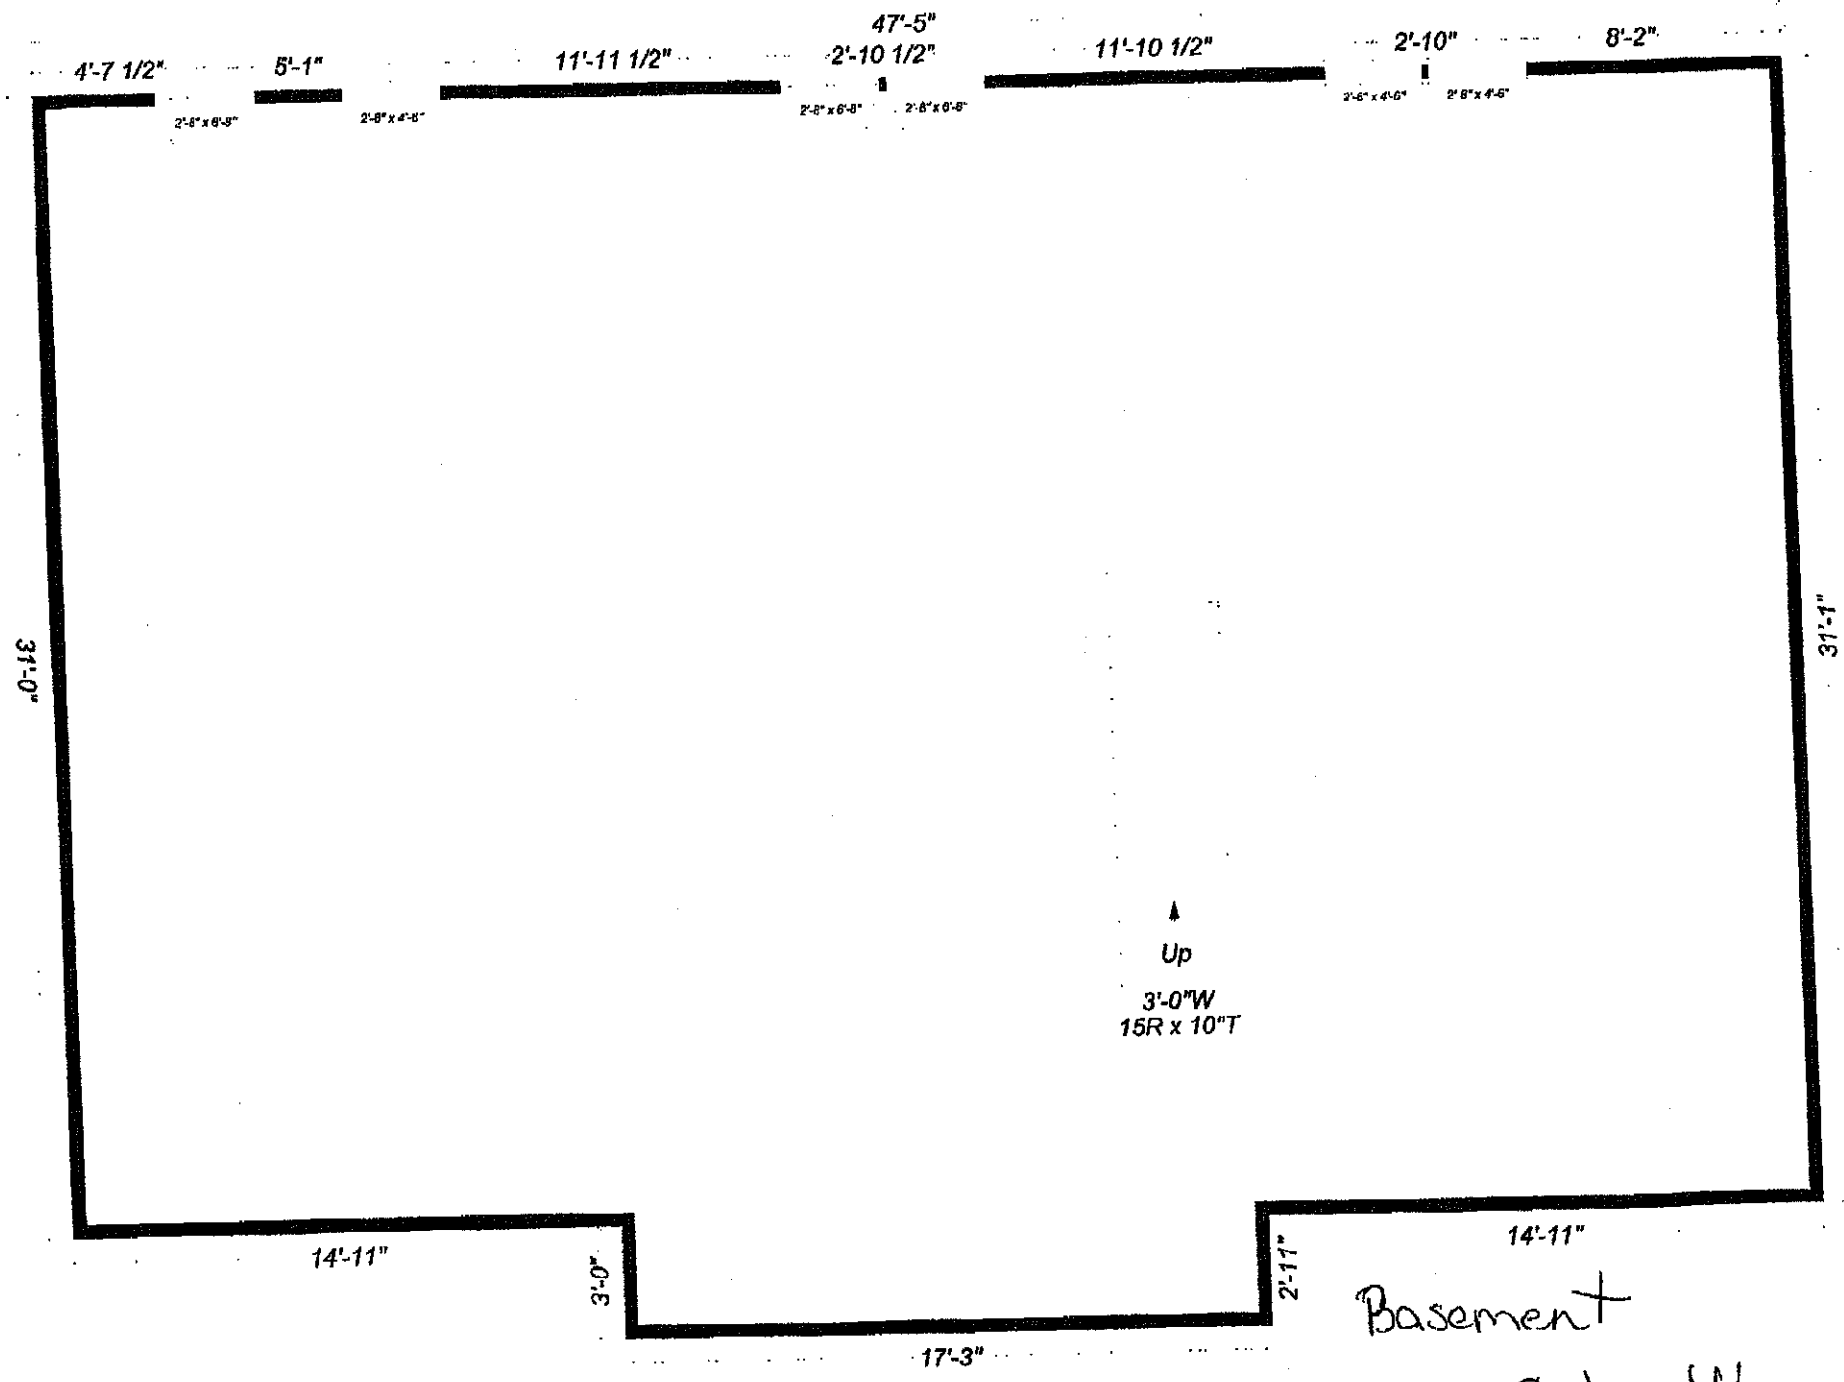

Basement

Chad Gilreath