
Acknowledgement Of
Plans Submittal ONLY!
Date 3-16-10
Date 5/27/10

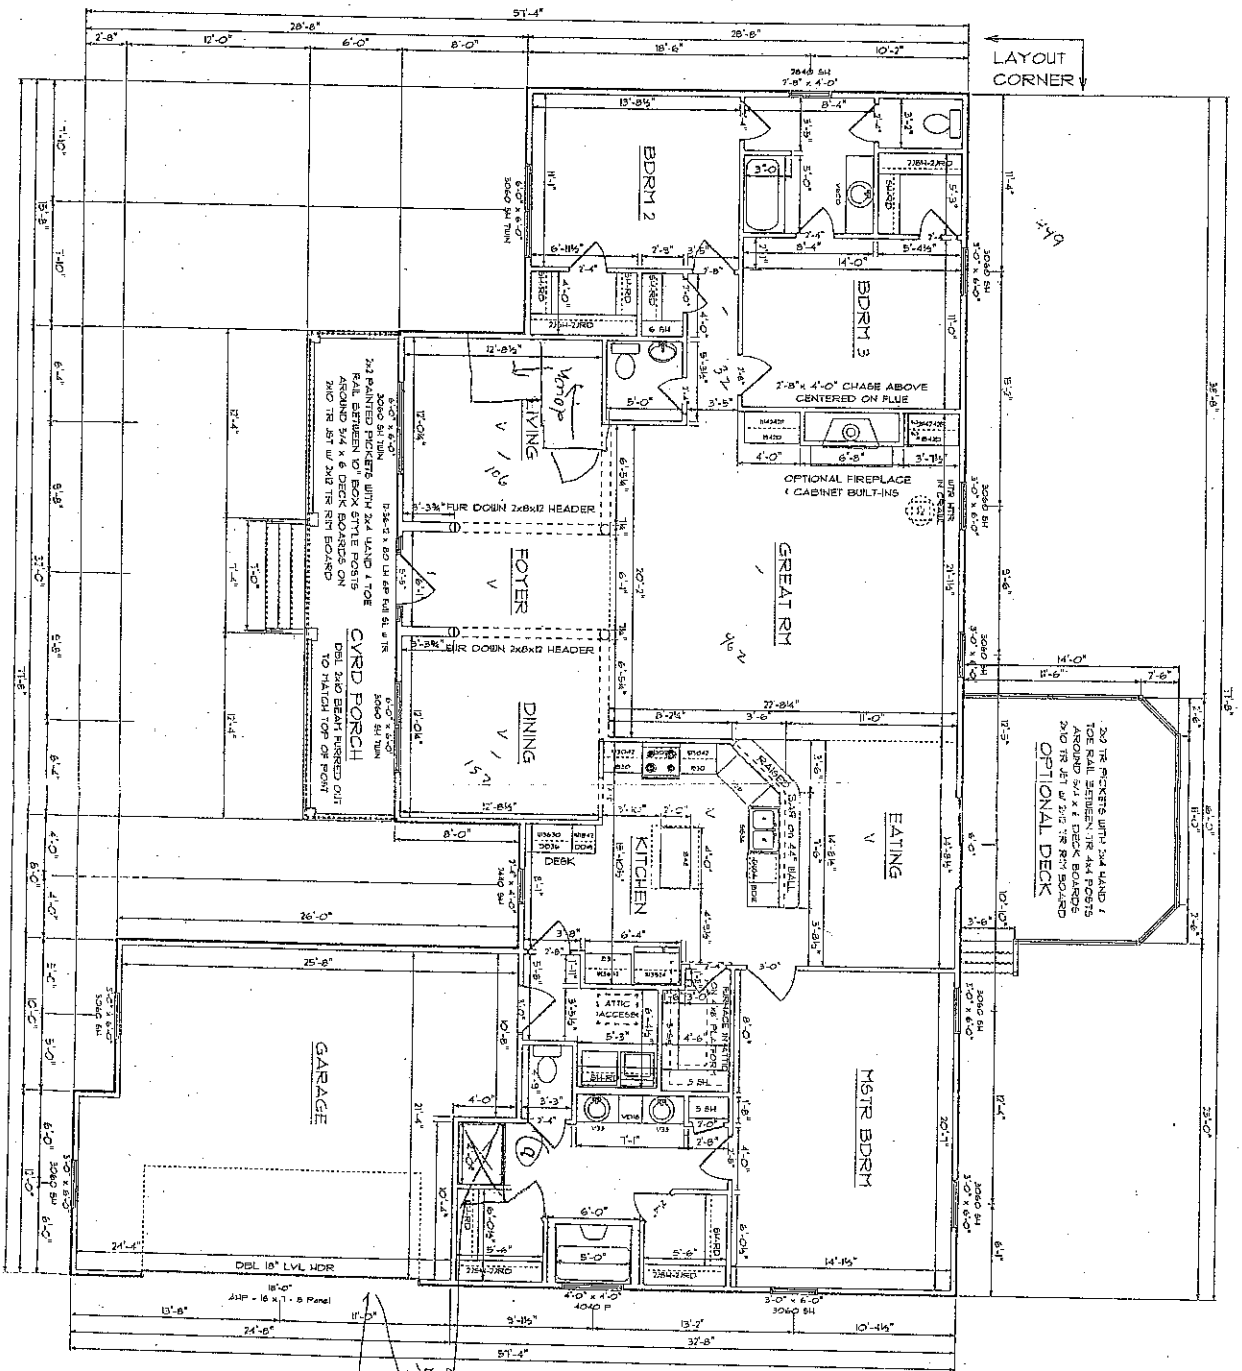

STANDARD FIRST FLOOR WINDOW HEADER TO BE FRAMED DOWN 2'-2" FROM T.O.P.

ALL INTERIOR DOORS ARE EITHER CENTERED ON WALLS OR R.O. STARTED A MINIMUM OF 3 3/4" FROM ADJOINING WALL UNLESS OTHERWISE DIMENSIONED

© COPYRIGHT - ALL RIGHTS RESERVED
NOTE: VIOLATORS OF THE COPYRIGHT WILL BE PROSECUTED
TO REPORT COPYRIGHT VIOLATIONS CALL (705)355-1218
THE REPRODUCTION OF THESE PLANS IN WHOLE OR IN PART BY ANY METHOD OR MEDIUM WITHOUT THE EXPRESS WRITTEN PERMISSION OF "PLACE, INC." IS A VIOLATION OF THE COPYRIGHT LAWS OF THE UNITED STATES AND WILL BE PROSECUTED TO THE FULLEST EXTENT OF THE LAW. ANY PERSON HAVING KNOWLEDGE OF SUCH VIOLATION SHOULD CONTACT "PLACE, INC." IN WRITING IMMEDIATELY. A REWARD MAY BE PAID TO ANY PERSON WHO ASSISTS IN RECOVERING AN ACTUAL COPYRIGHT INFRINGEMENT.

36.67

ERTY OF:
AMERICA'S
1E PLACE, INC.
© COPYRIGHT 1995

THE SAVANNAH
FOR

AREAS:	
FIRST FLOOR	2526 S.F.
SECOND FLOOR	N/A S.F.
TOTAL FLOOR	2526 S.F.
FRONT PORCH	192 S.F.
DECKS	216 S.F.
GARAGE	560 S.F.

DATE:
REVISION:
SP2006

FIRST FLOOR
SCALE: 1/8"=1'-0"
DRAWN BY:

SHEET NO.: 4 OF 6

2 X 4 EXTERIOR WALLS UNLESS OTHERWISE NOTED