
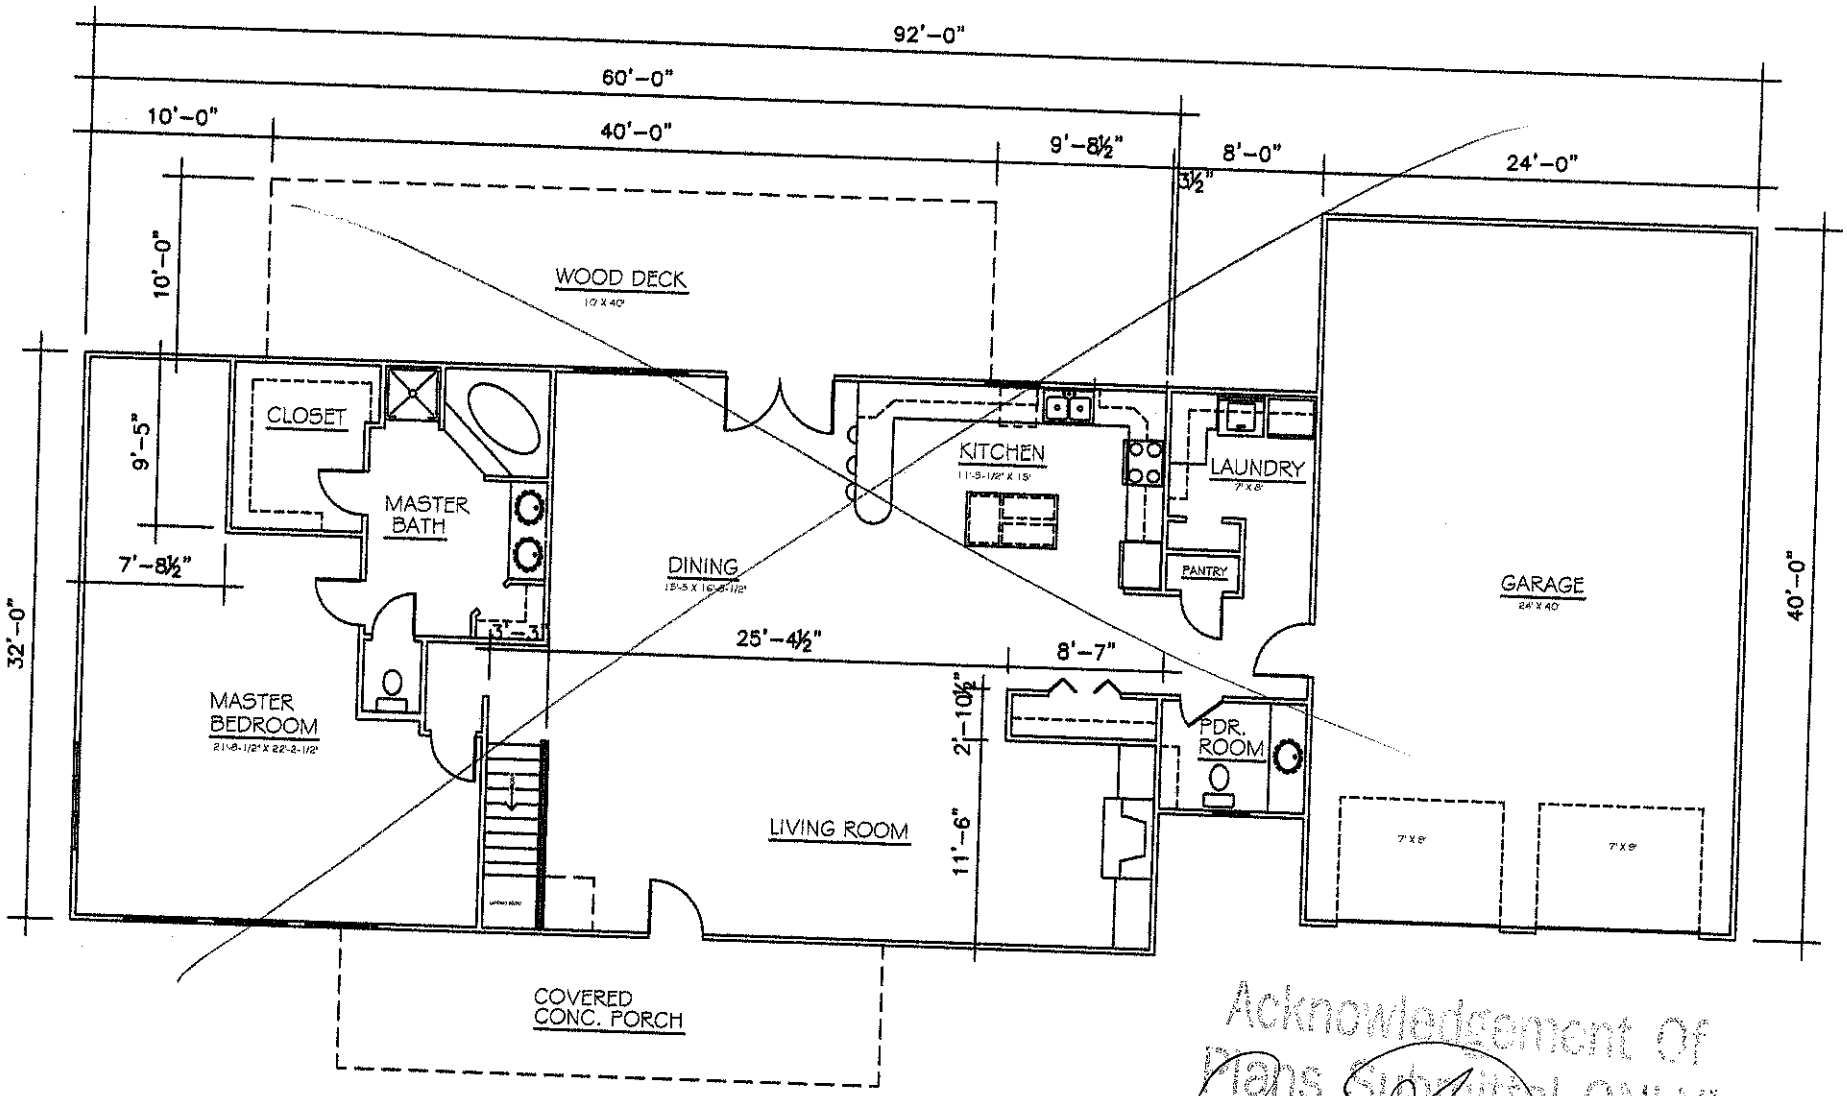


2 FIRST FLOOR PLAN

Acknowledgement Of Plans Submittal ONLY!

Date 11/07/06

Date 11-14-06

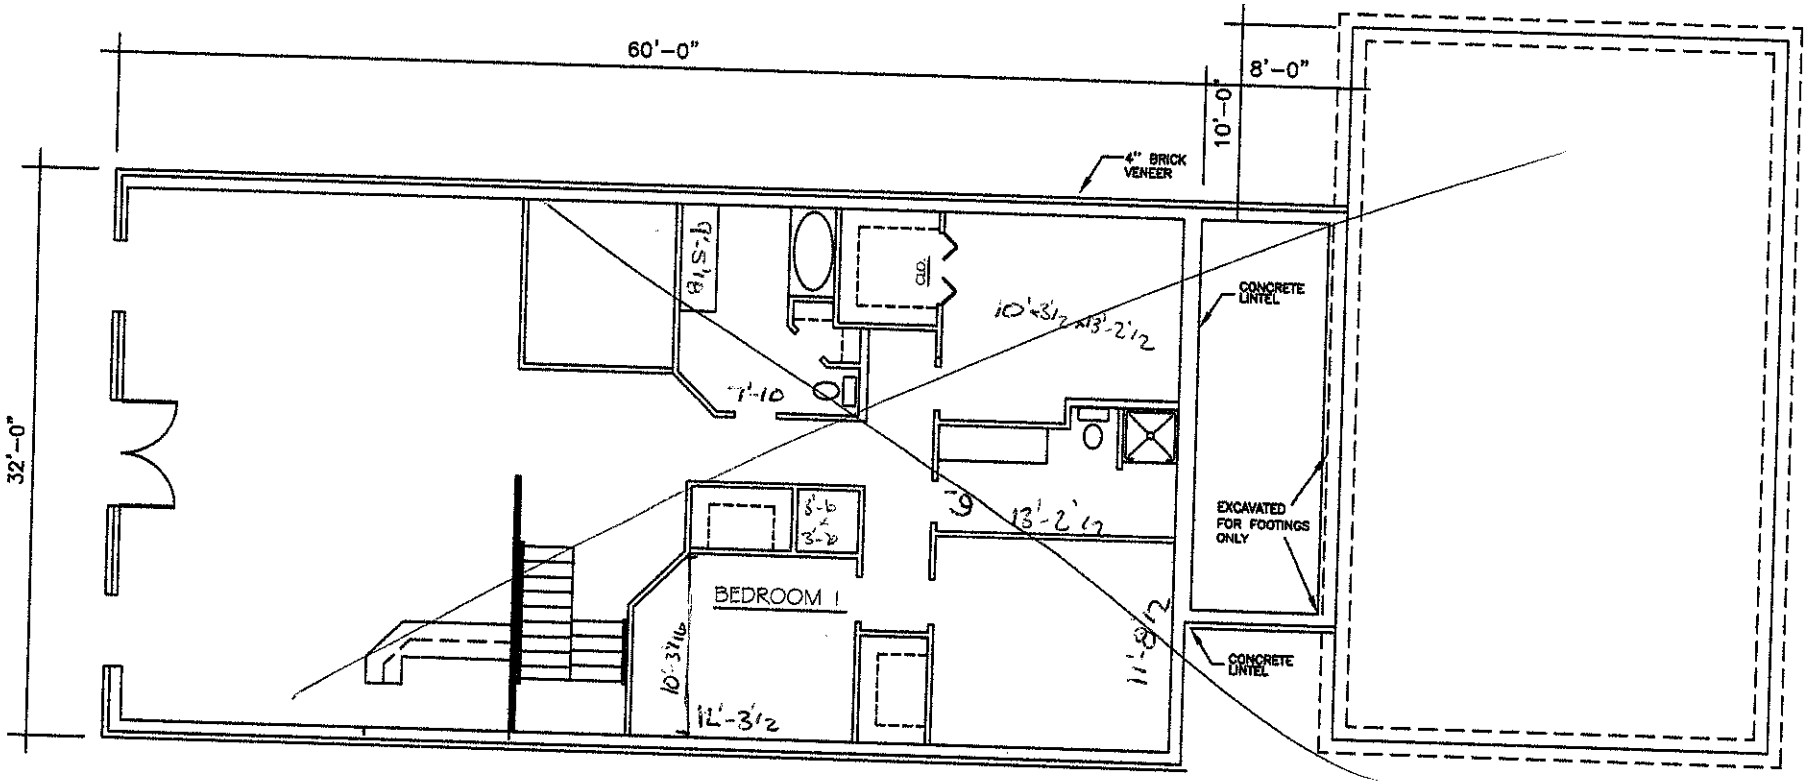

3 BASEMENT FLOOR PLAN
1/4" = 1'-0"

Acknowledgement of Plans Submitted ONLY!
Date 11/07/06
Date 11-14-06