

PUMP TANK DESIGN

ATTACHMENT TO PROPERTY DESCRIPTION # 131679

TAX MAP # 486074 4615

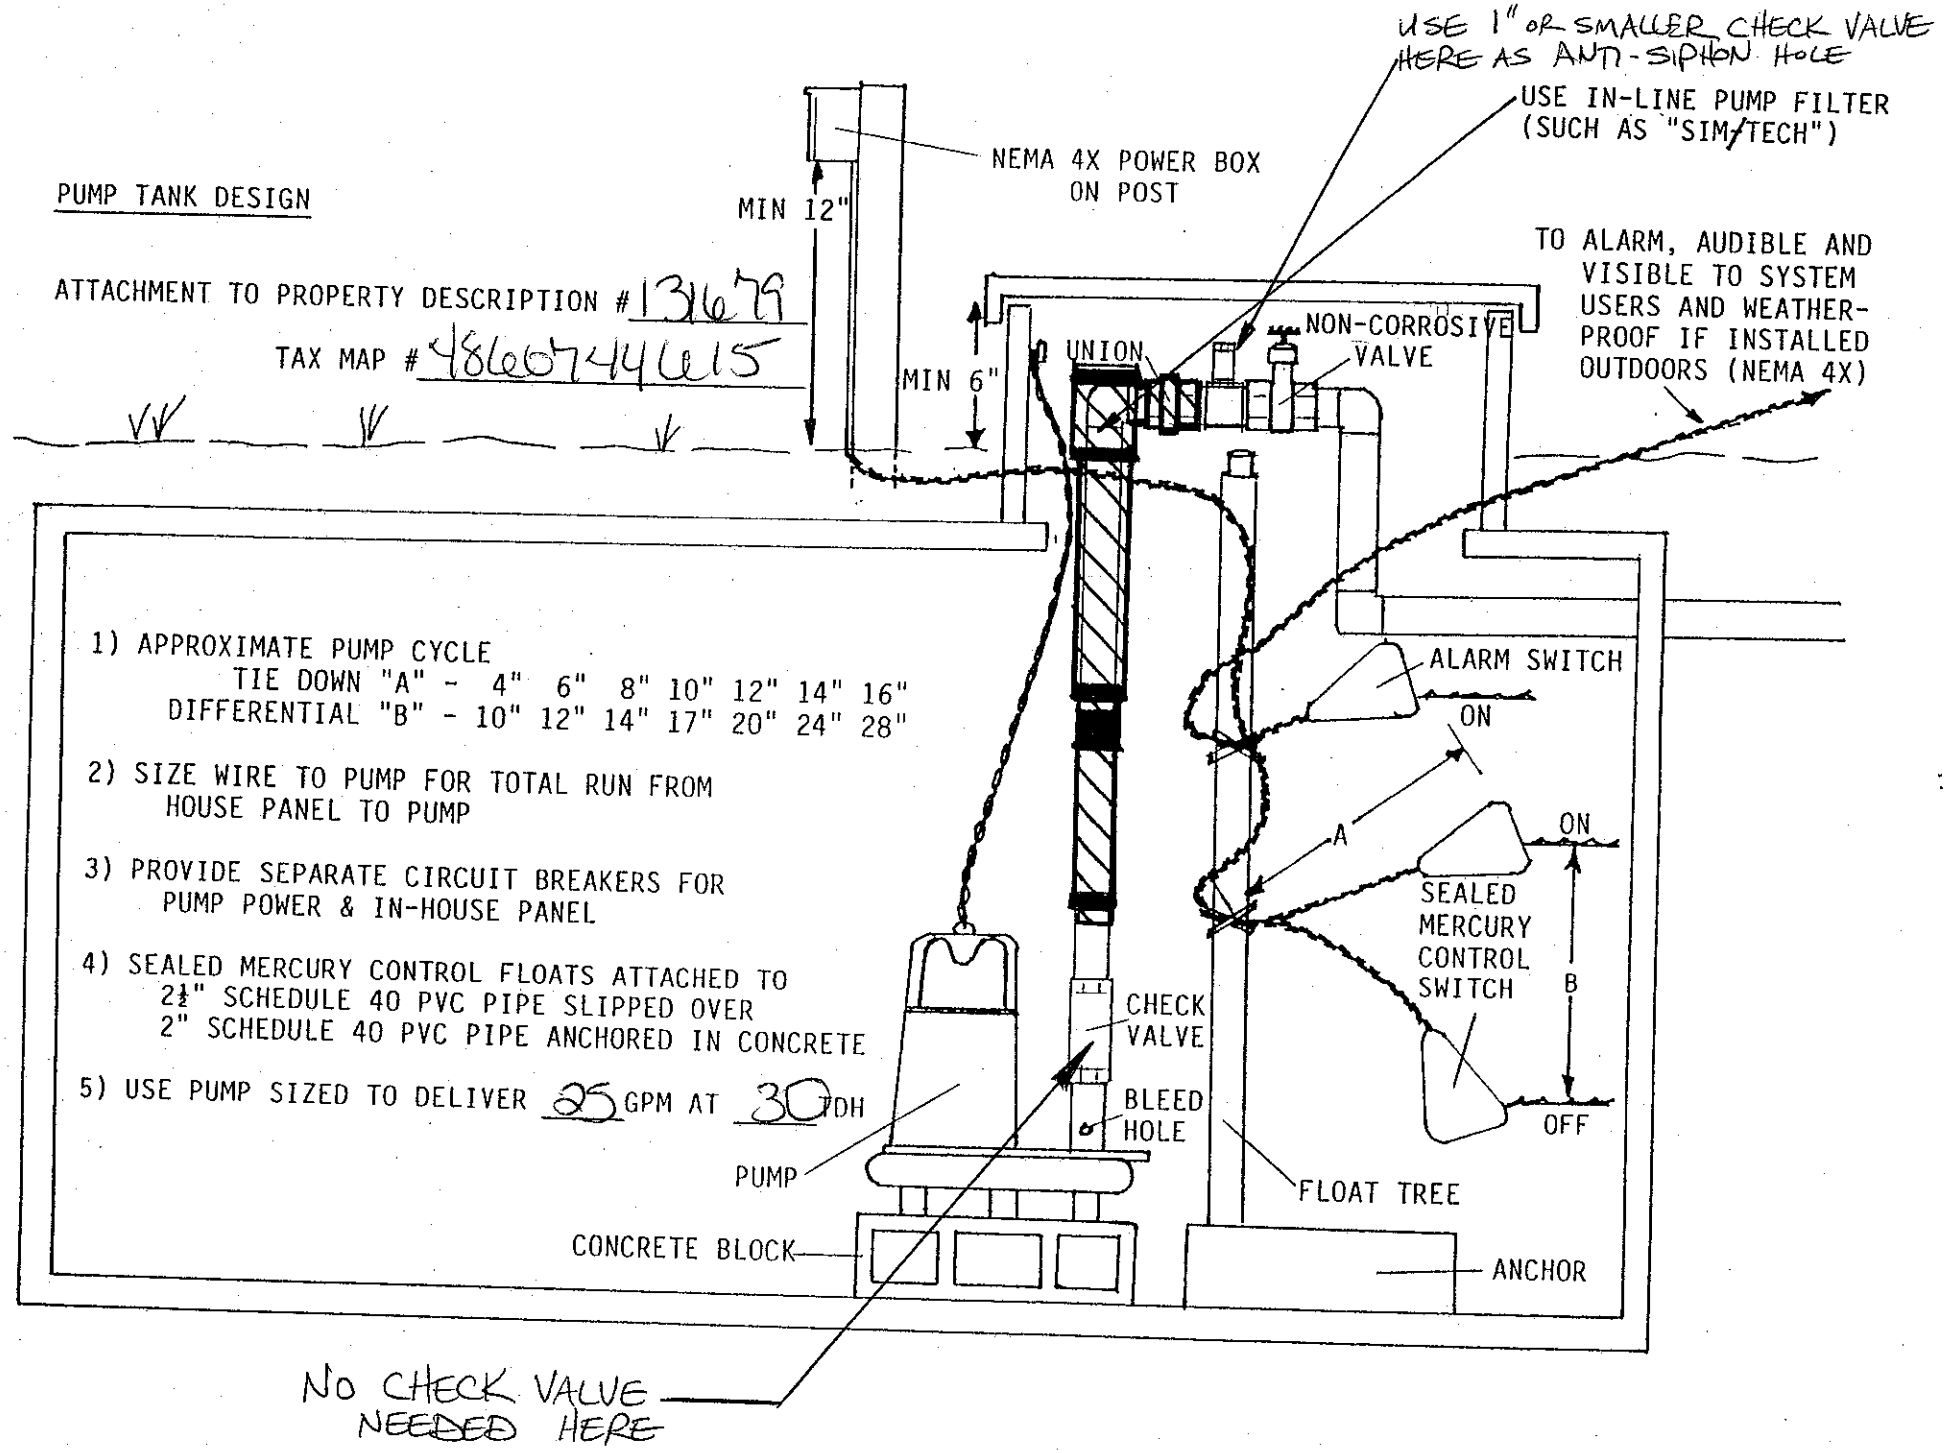

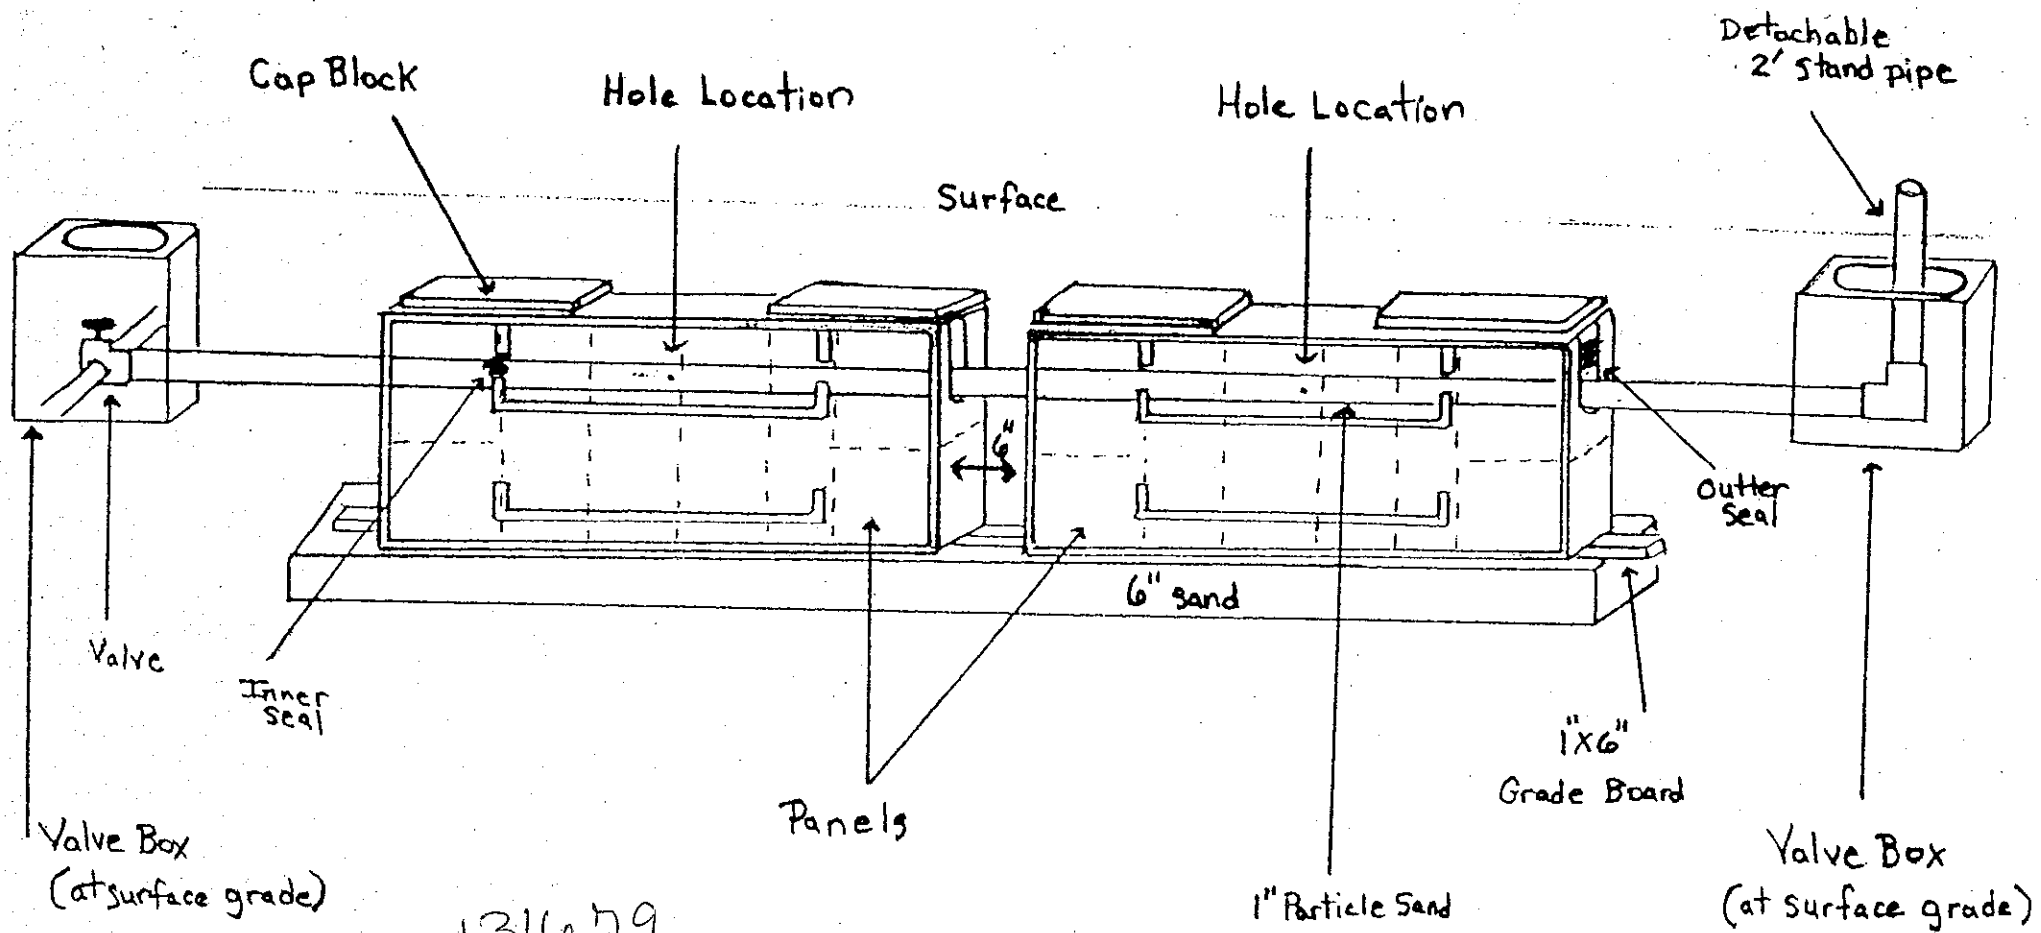

131679
4860744015

Pressure Dosed PPBPS

# of panels 55.
Size holes 5/32. 1 hole per panel.
Approximate amount of sand needed 42 tons.
100 lbs. of partical sand per 8 panels.
Sidewalls raked and limed.
GPM 25.
TDH 30.

Comments