
PRESSURE MANIFOLD DESIGN

Rocky Kiser

ATTACHMENT TO P.D.# 082152

TAX MAP # 4861 22 5931

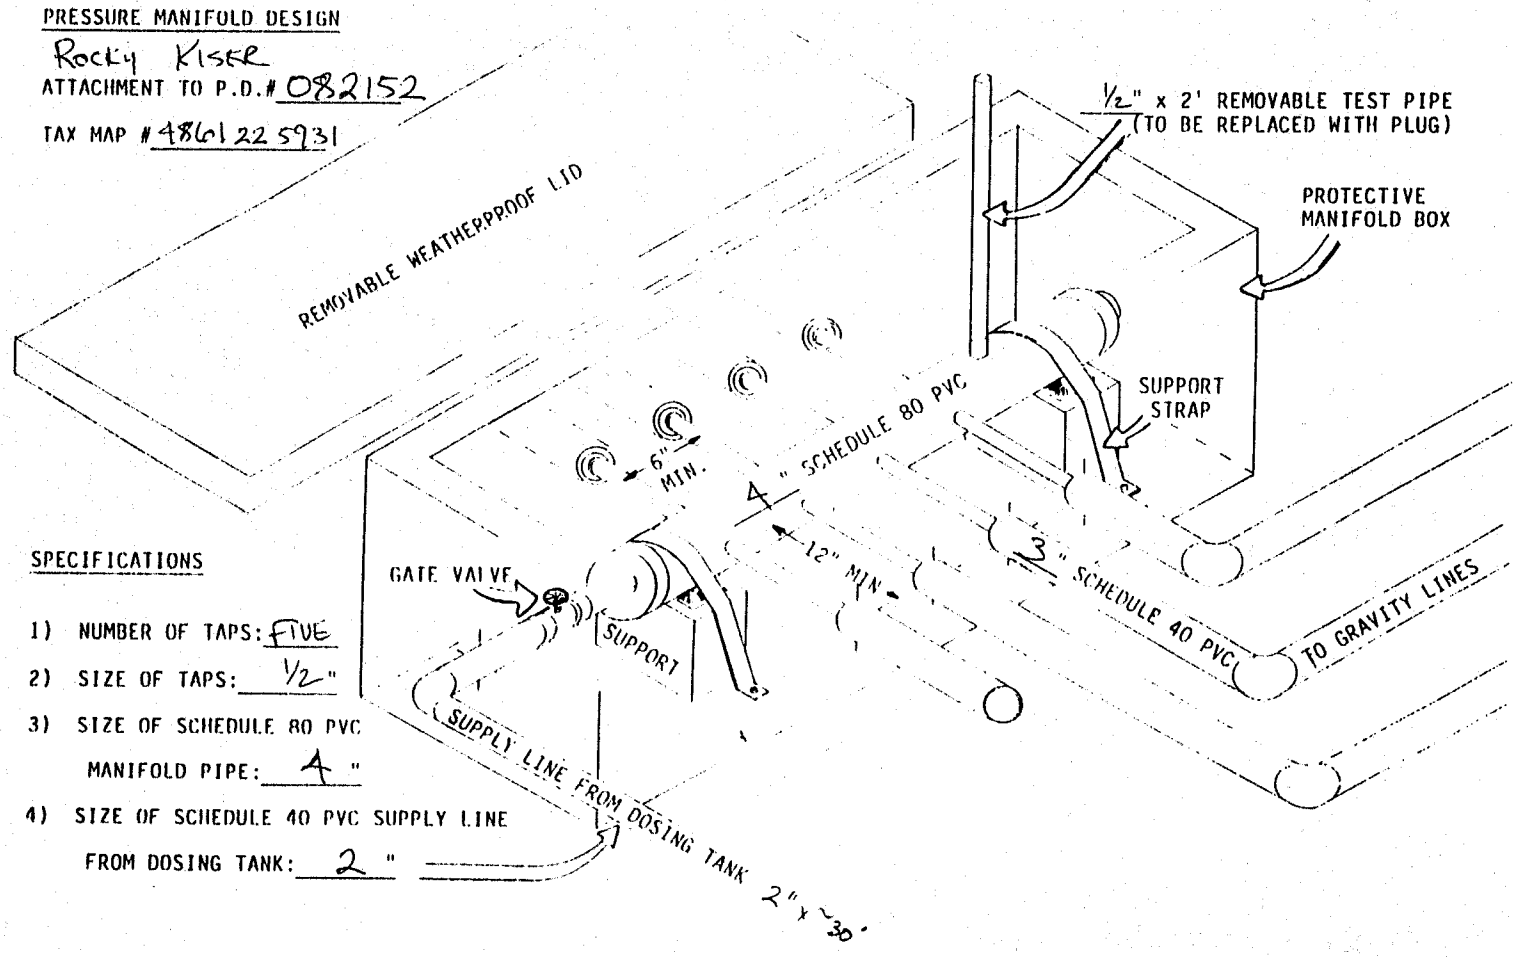

SPECIFICATIONS

1) NUMBER OF TAPS: FIVE
2) SIZE OF TAPS: ½"
3) SIZE OF SCHEDULE 80 PVC MANIFOLD PIPE: 4"
4) SIZE OF SCHEDULE 40 PVC SUPPLY LINE FROM DOSING TANK: 2"