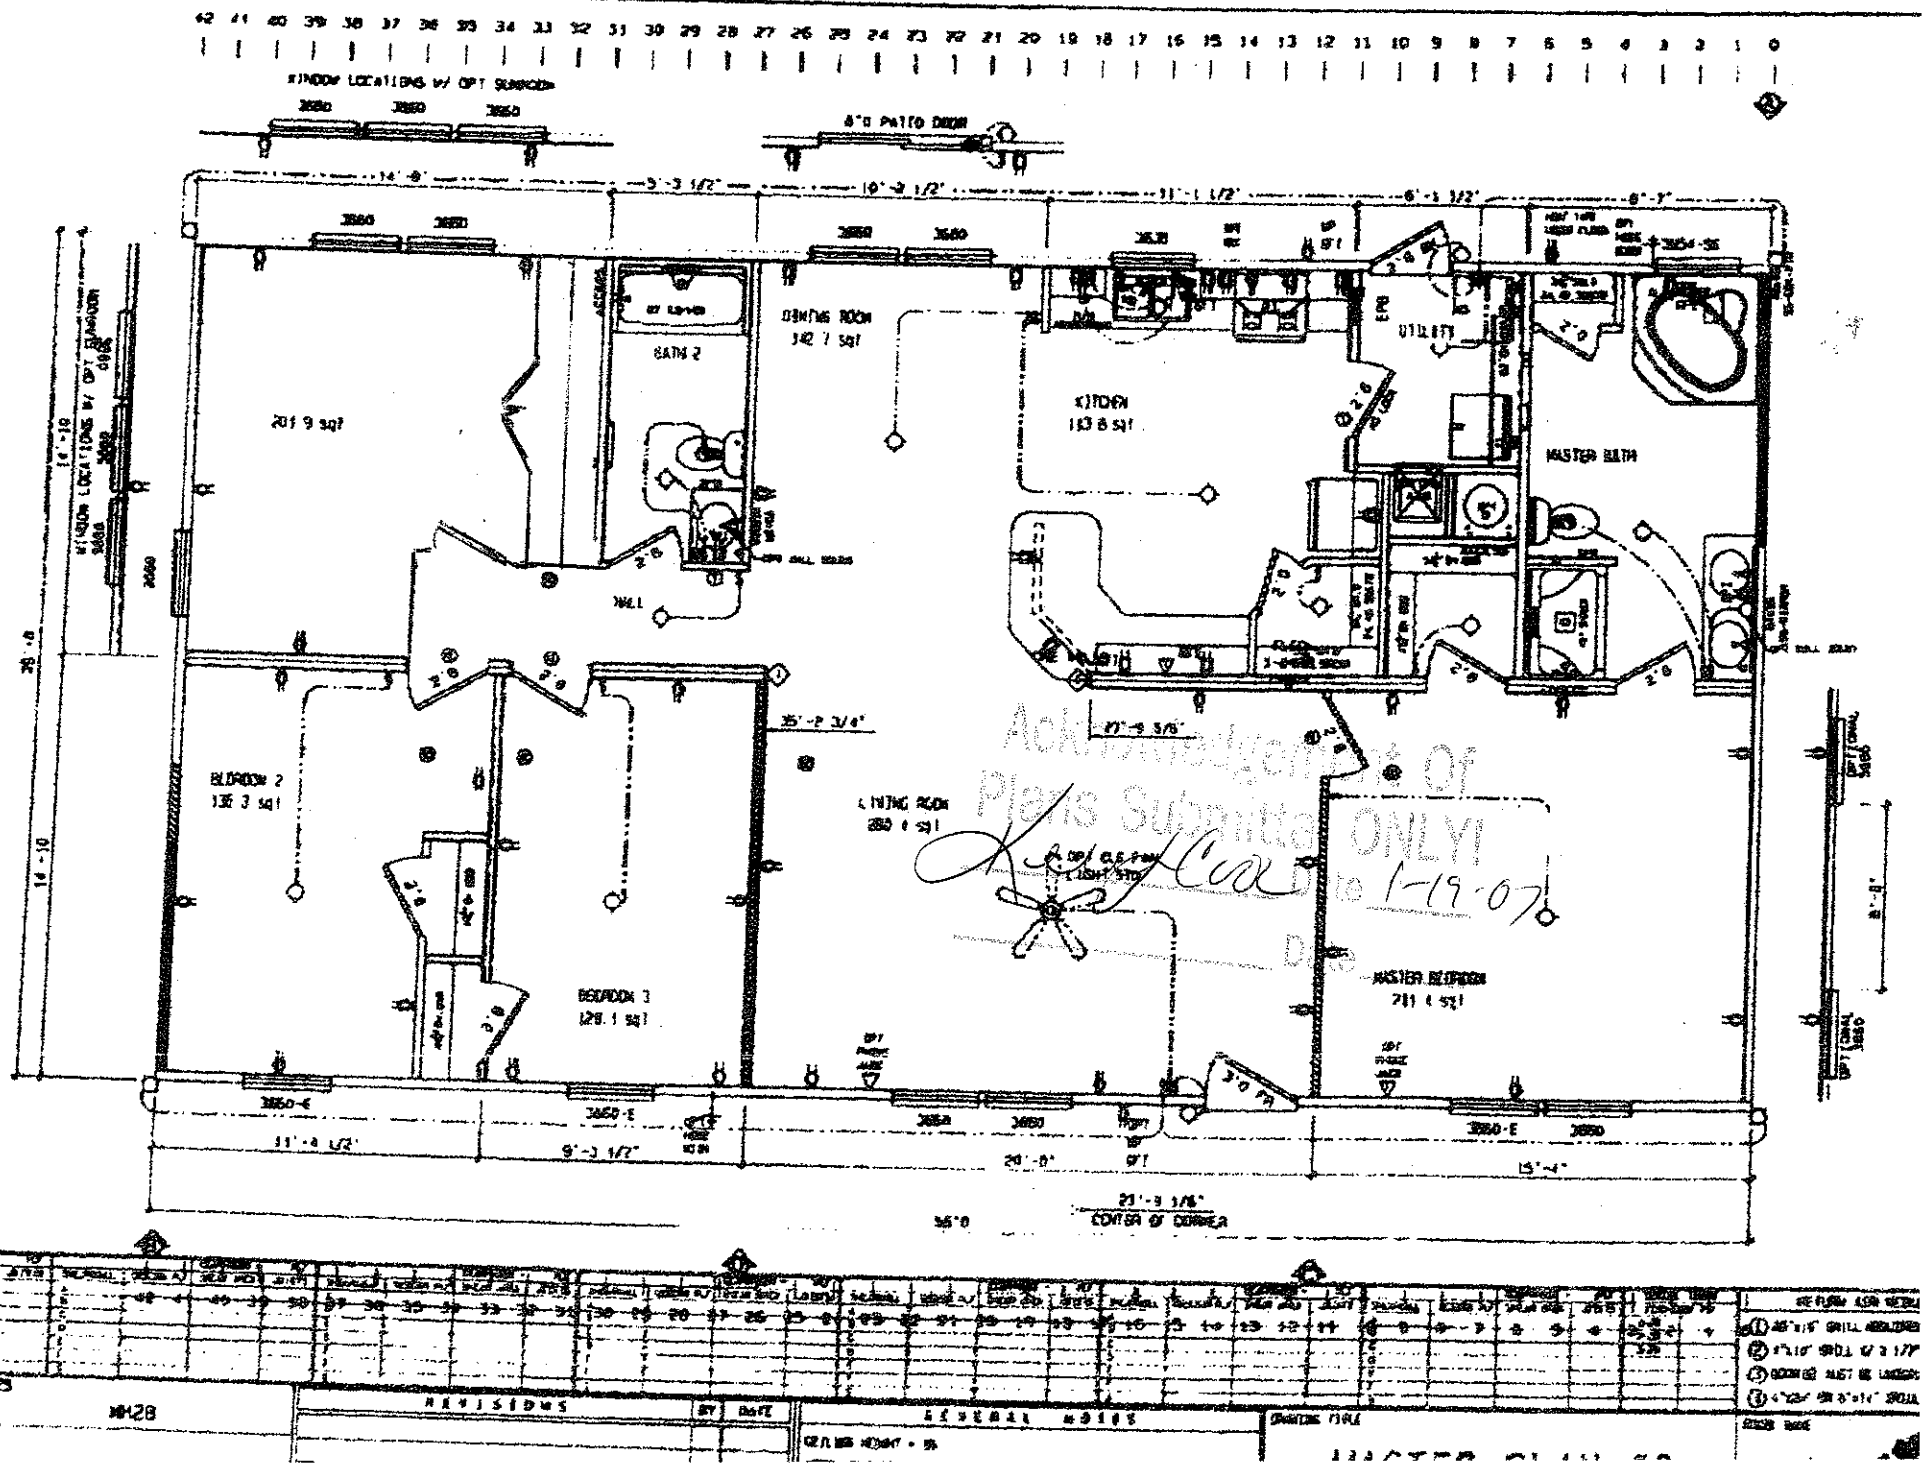
PM 130502


BATH 2
DINING ROOM
342 7 sqf
KITCHEN
153 6 sqf
MASTER BATH
201 9 sqf
BEDROOM 2
135 3 sqf
LIVING ROOM
280 4 sqf
BEDROOM 3
128 1 sqf
MASTER BEDROOM
211 4 sqf
WALL
Acknowledgement Of
Plans Submitted ONLY!
Date 1-19-07
CONTOUR OF CORNER