
PRESSURE MANIFOLD DESIGN

JOHNNIE GARDNER

ATTACHMENT TO P.D.# 082674

TAX MAP #4860 39 8531 (PT.)

HEATHSTEAD #9

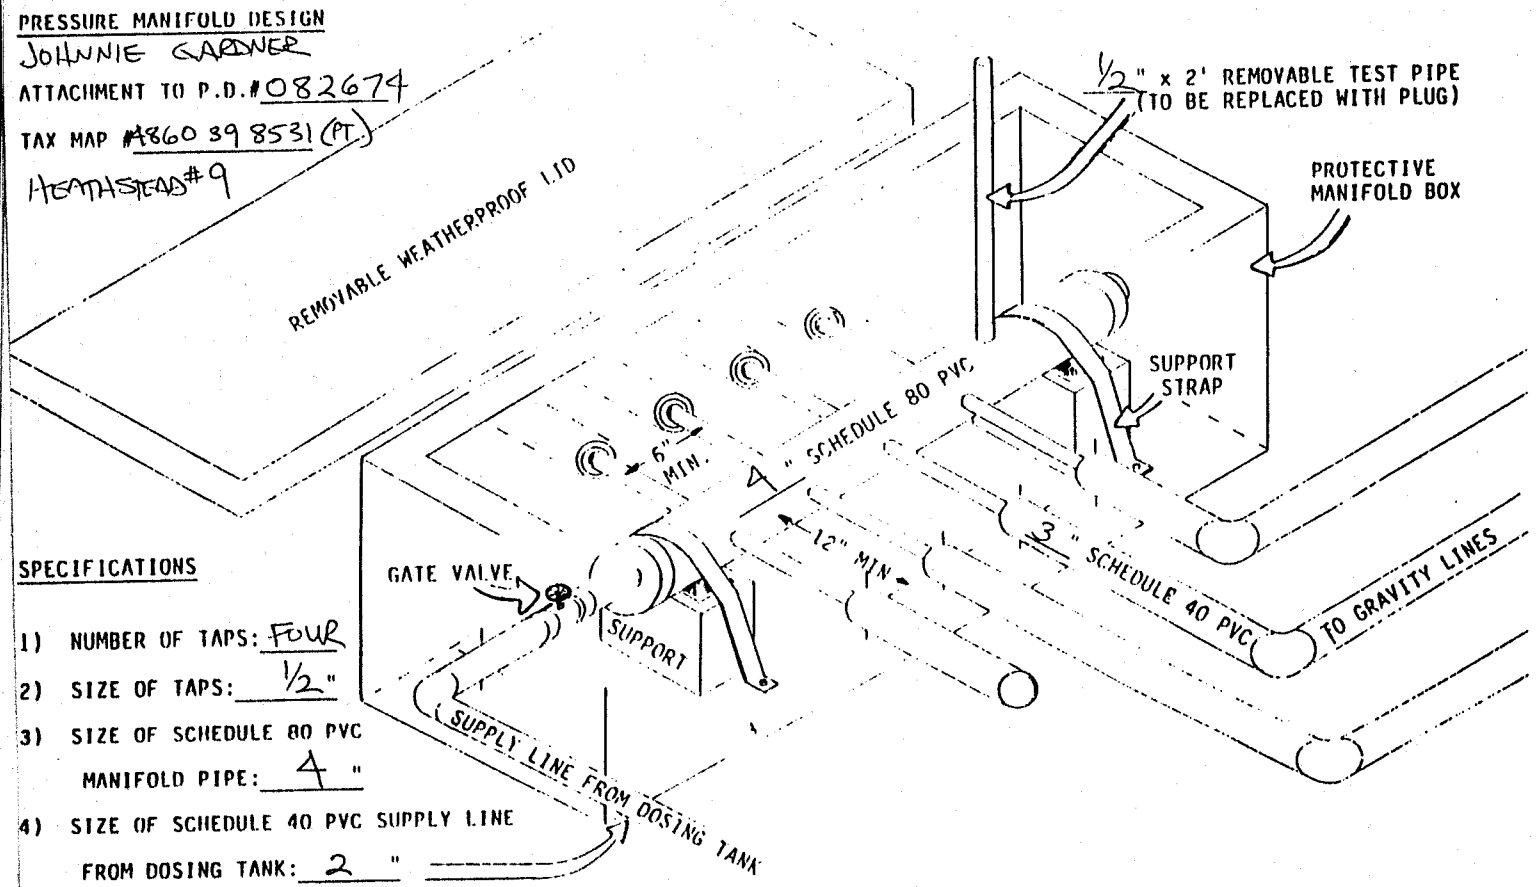

SPECIFICATIONS

1) NUMBER OF TAPS: FOUR
2) SIZE OF TAPS: ½"
3) SIZE OF SCHEDULE 80 PVC MANIFOLD PIPE: 4 "
4) SIZE OF SCHEDULE 40 PVC SUPPLY LINE FROM DOSING TANK: 2 "