
Acknowledgement of Plans Submittal ONLY!

Date 12-15-08

Date 7-1-09

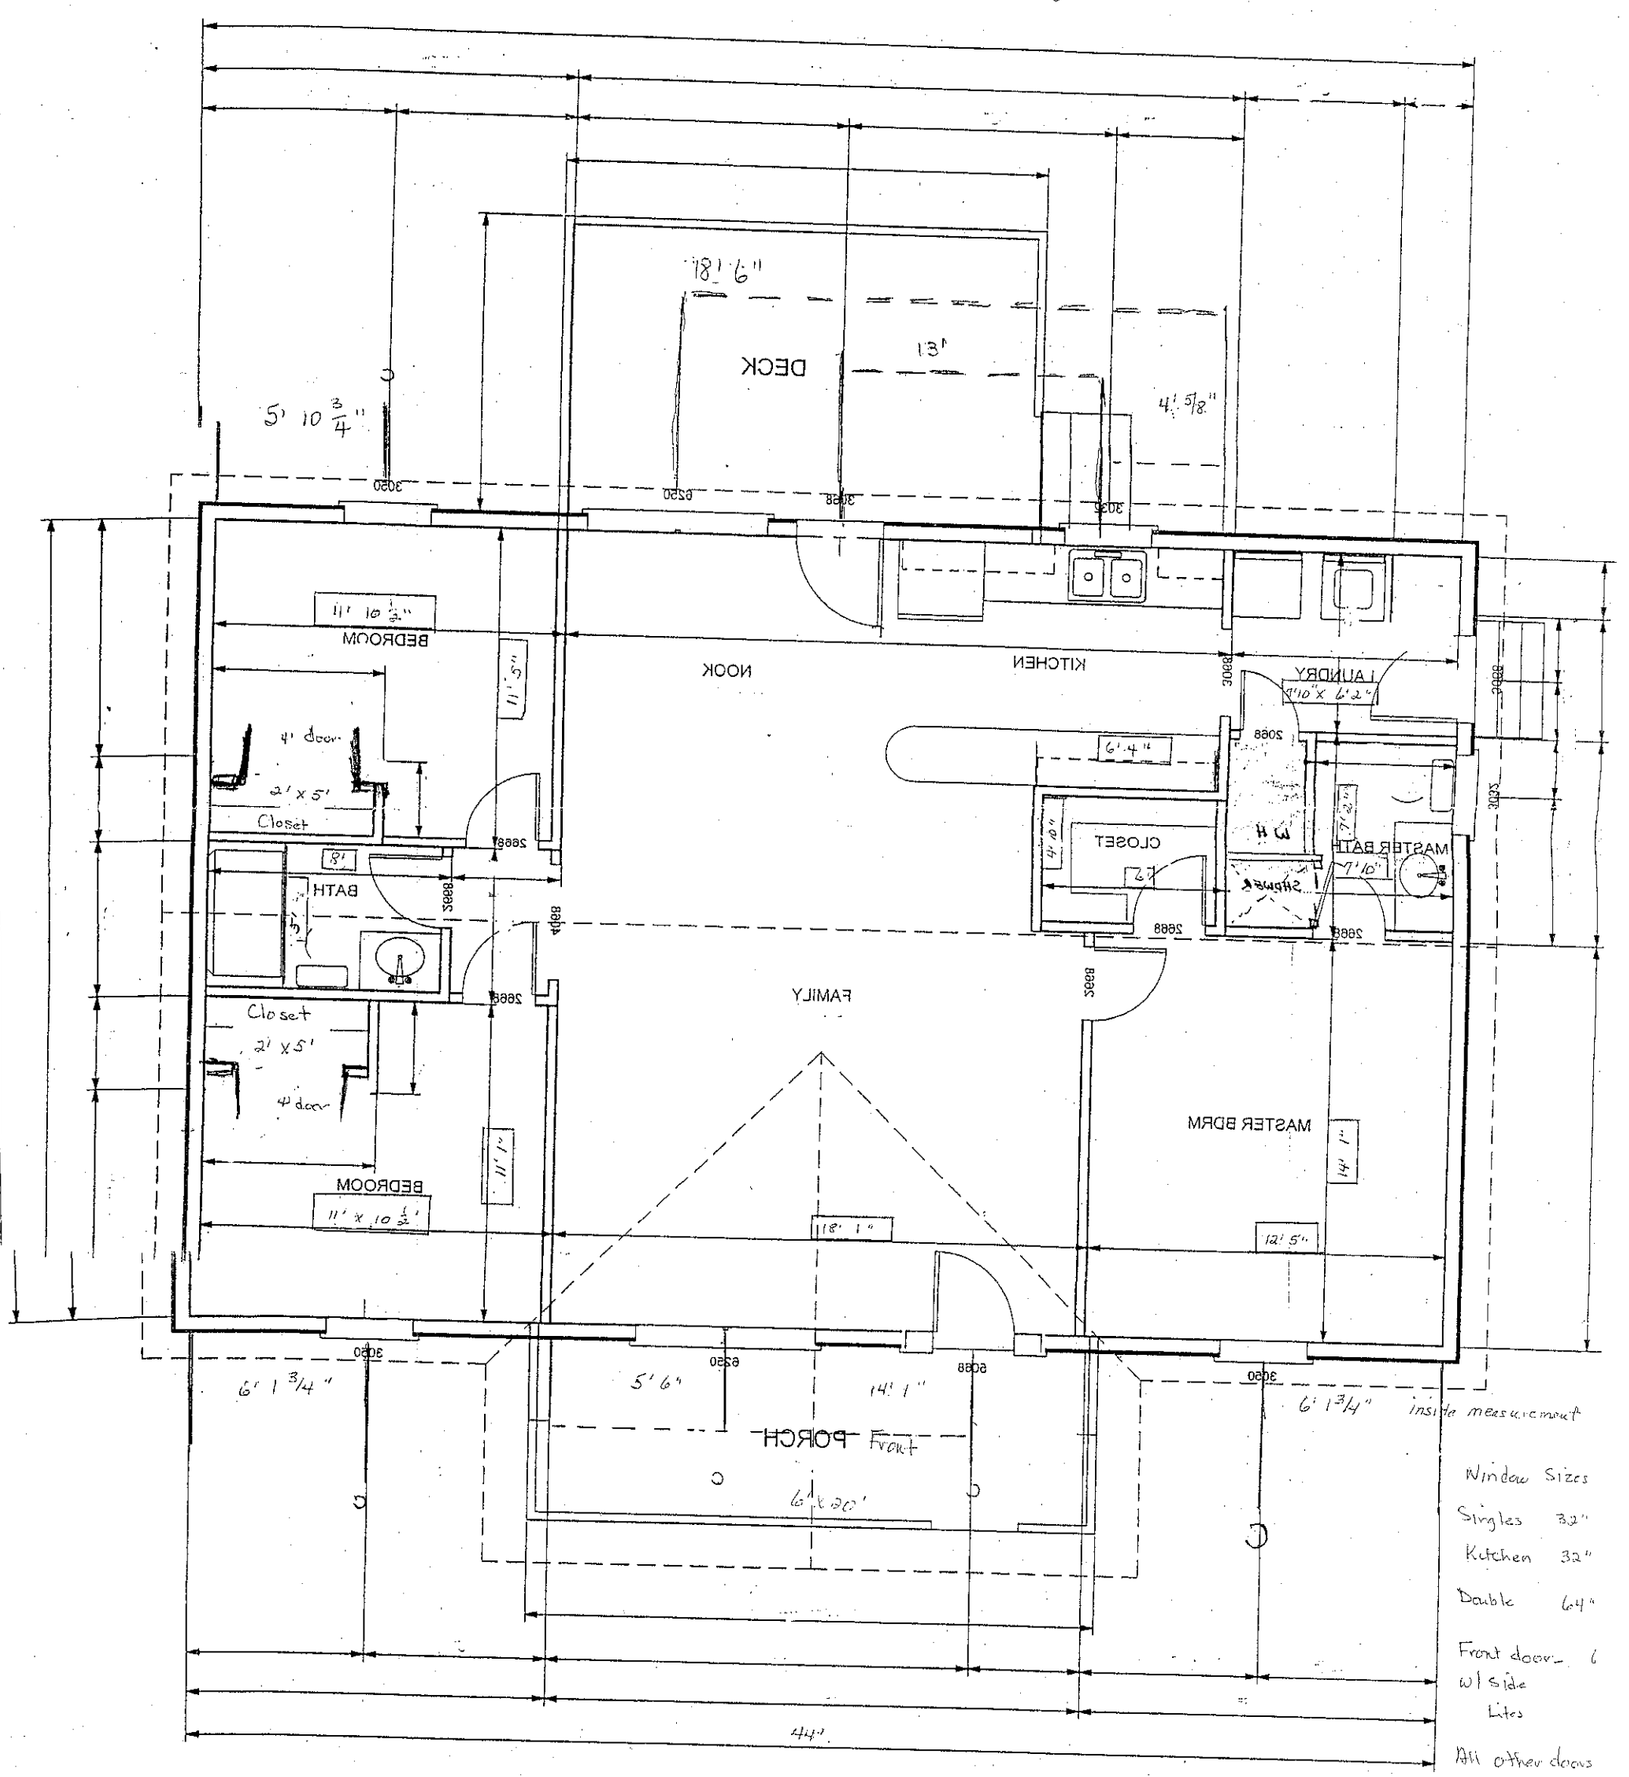

inside measurement

Window Sizes

Singles 32"

Kitchen 32"

Double 64"

Front door 6' w/ side Lites

All other doors

FLOOR PLAN
1200 sq ft

All measurements for interior walls are inside to inside.

All window and door measurements are from inside wall to center of opening.