
546 WEST MEMORIAL HWY - IREDELL COUNTY -

ANNIE H. BUSTLE.

704-546-7280.

STATESVILLE CONCRETE

CARL ROSE & SONS ELKIN NC

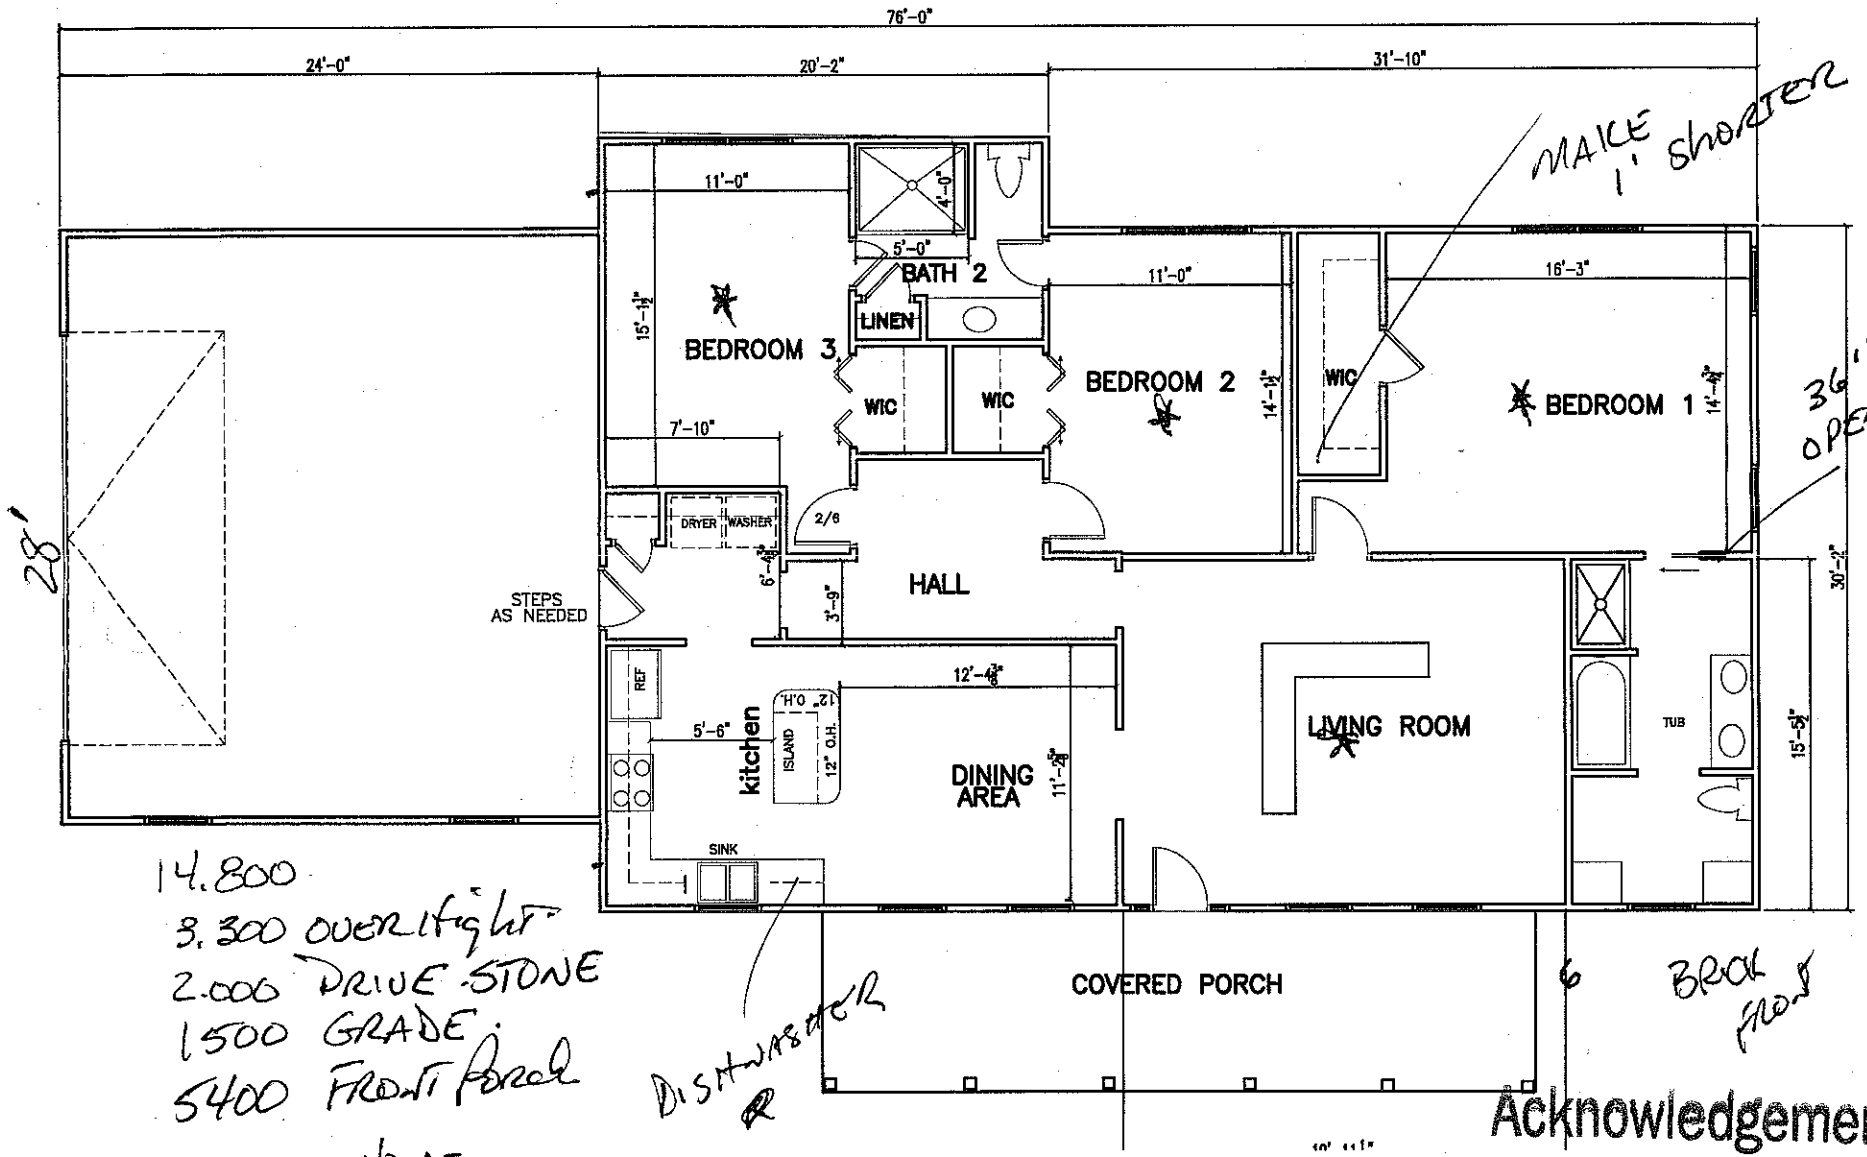

14.800

3.300 OVERLIGHT

2.000 DRIVE-STONE

1500 GRADE

5400 FRONT PORCH

132.000 - HOME

$159,000

Acknowledgement Of Plans Submittal ONLY!

Date 4-17-2013

Date 5-21-13