
PRESSURE MANIFOLD DESIGN

JAMES MERRITT

ATTACHMENT TO P.D.# 107360

TAX MAP #4862-73-8455

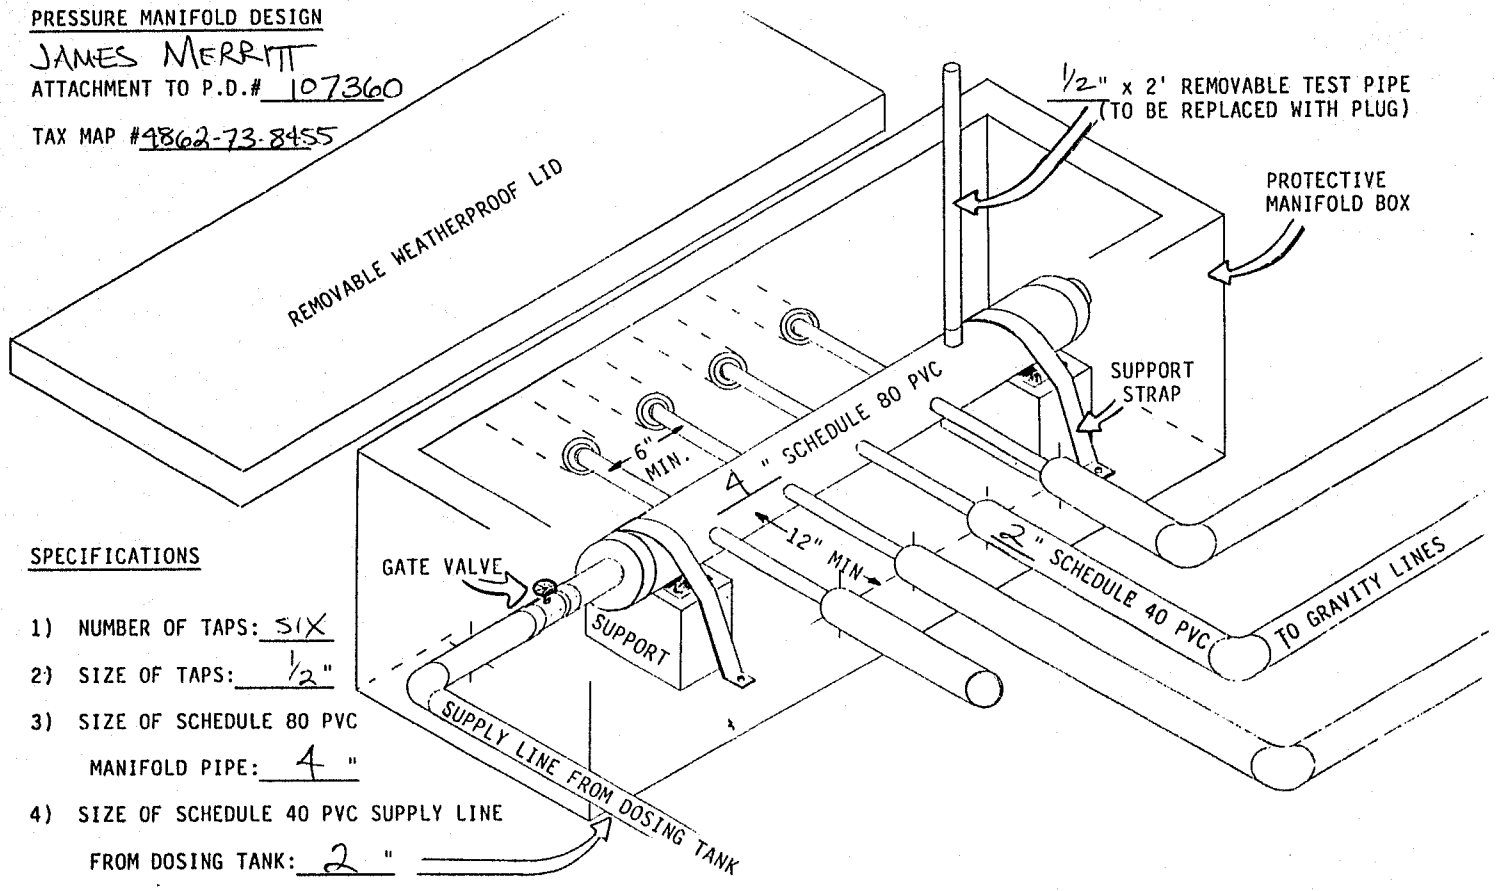


SPECIFICATIONS

1) NUMBER OF TAPS: SIX
2) SIZE OF TAPS: 1/2"
3) SIZE OF SCHEDULE 80 PVC MANIFOLD PIPE: 4 "
4) SIZE OF SCHEDULE 40 PVC SUPPLY LINE FROM DOSING TANK: 2 "