
APPROVED 3 BEDROOM PLAN WITH UNFINISHED BASEMENT

Acknowledgement Of Plans Submittal ONLY!

Date 10-24-03

Date 10-28-03

UN FINISED BASEMENT

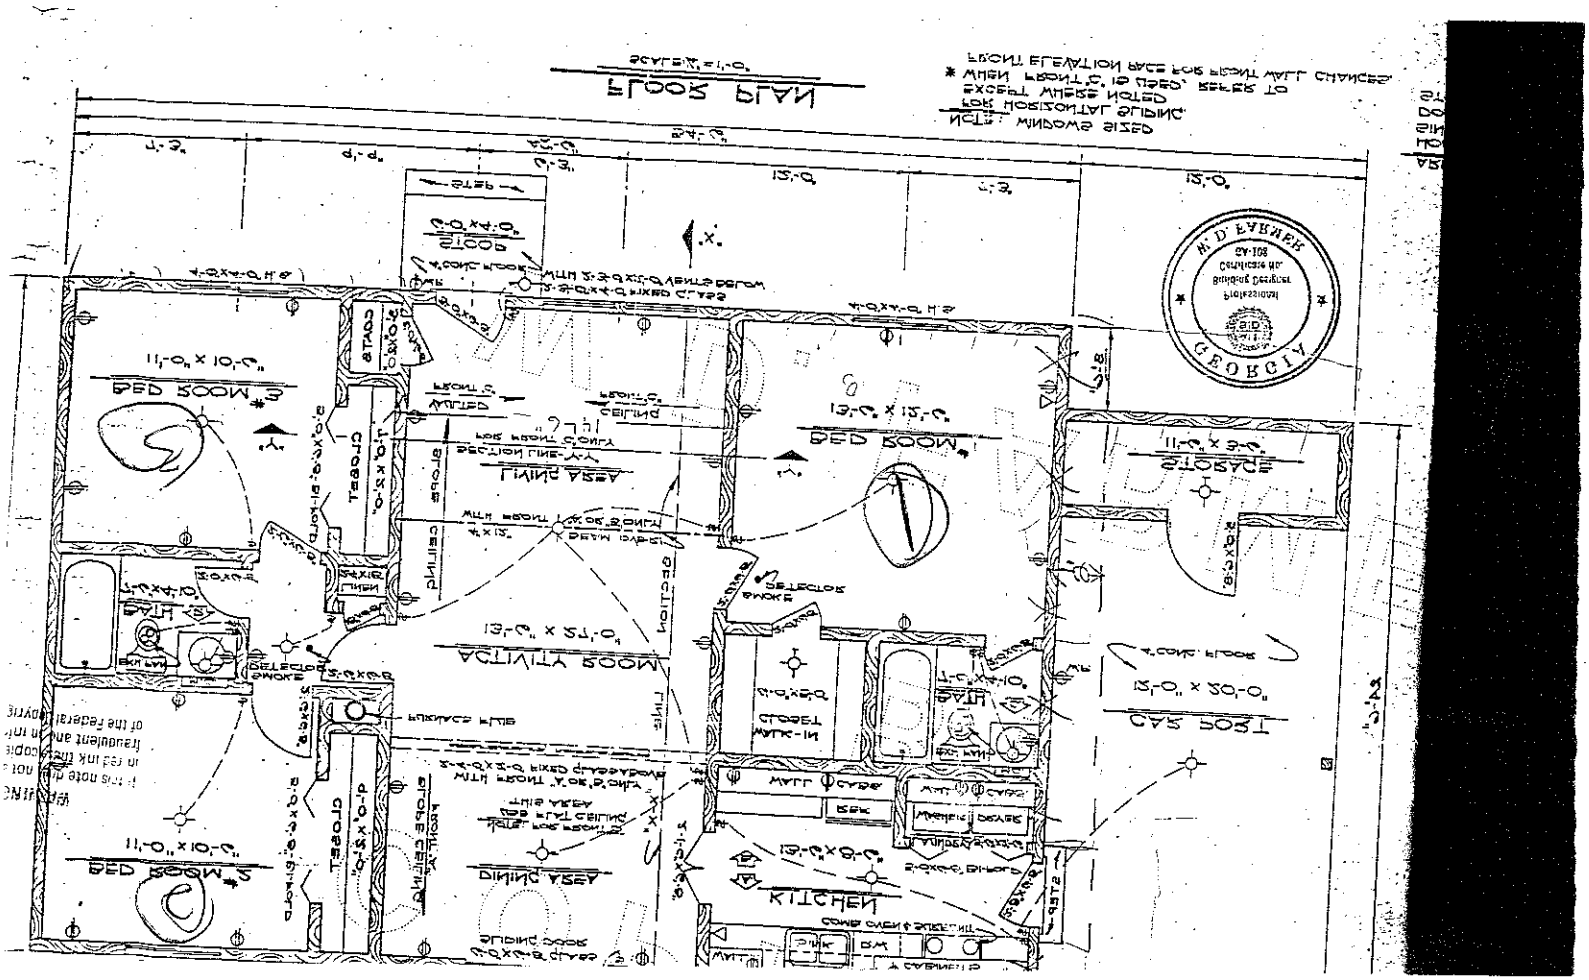

Acknowledgement Of Plans Submittal ONLY!