
PRESSURE MANIFOLD DESIGN

ATTACHMENT TO P.D.# 090139

TAX MAP # 48634O2038

CHESHIRE RIDGE I "18

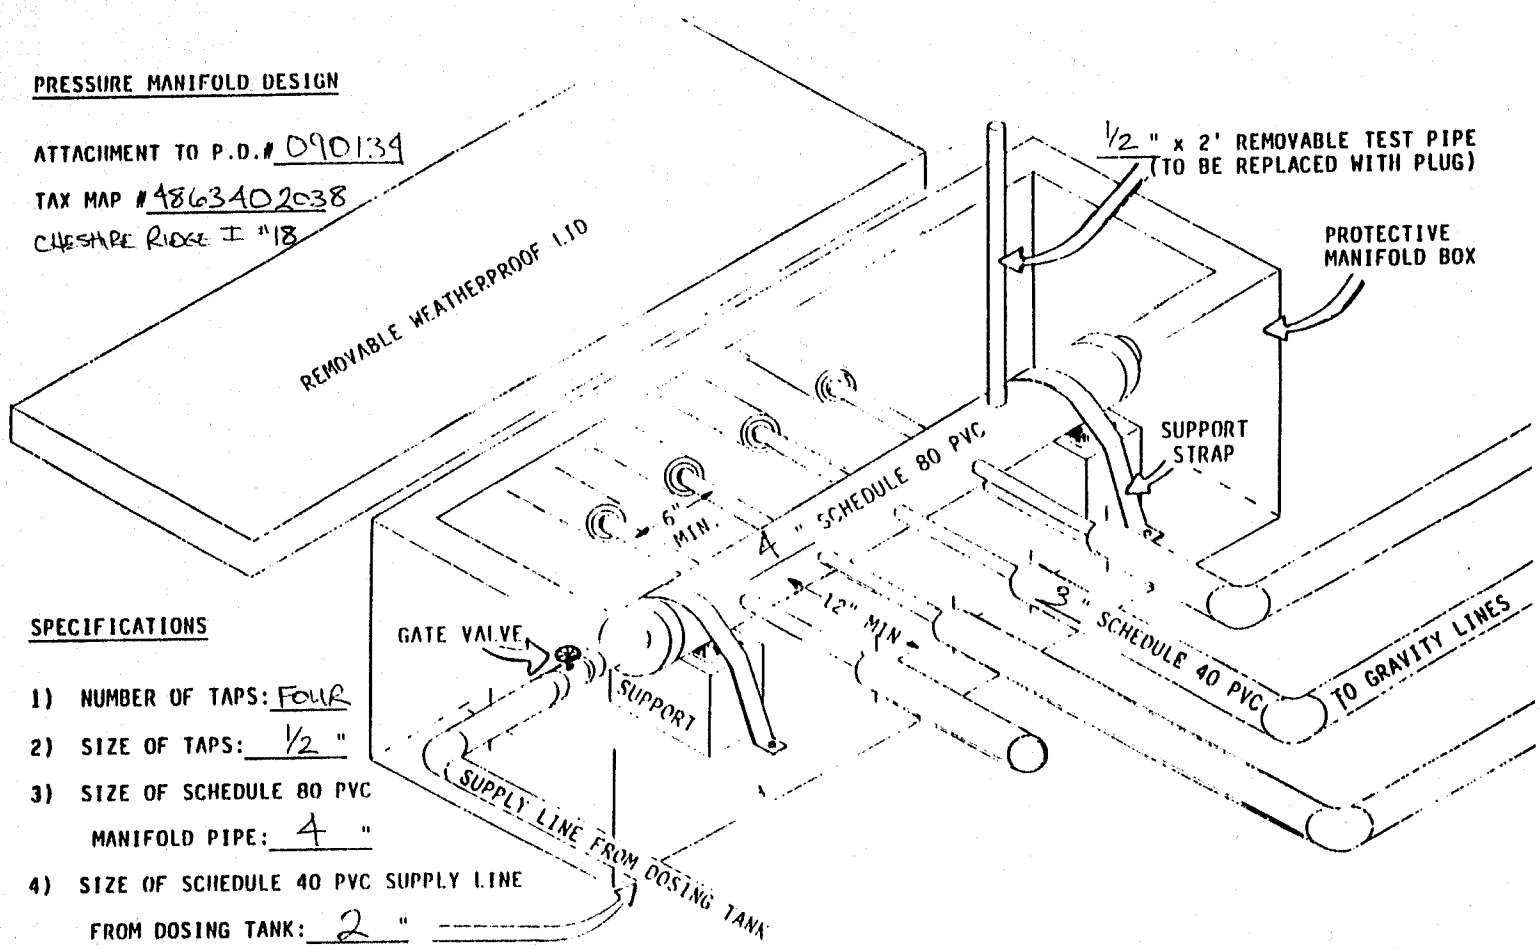

SPECIFICATIONS

1) NUMBER OF TAPS: FOUR
2) SIZE OF TAPS: 1/2 "
3) SIZE OF SCHEDULE 80 PVC MANIFOLD PIPE: 4 "
4) SIZE OF SCHEDULE 40 PVC SUPPLY LINE FROM DOSING TANK: 2 "