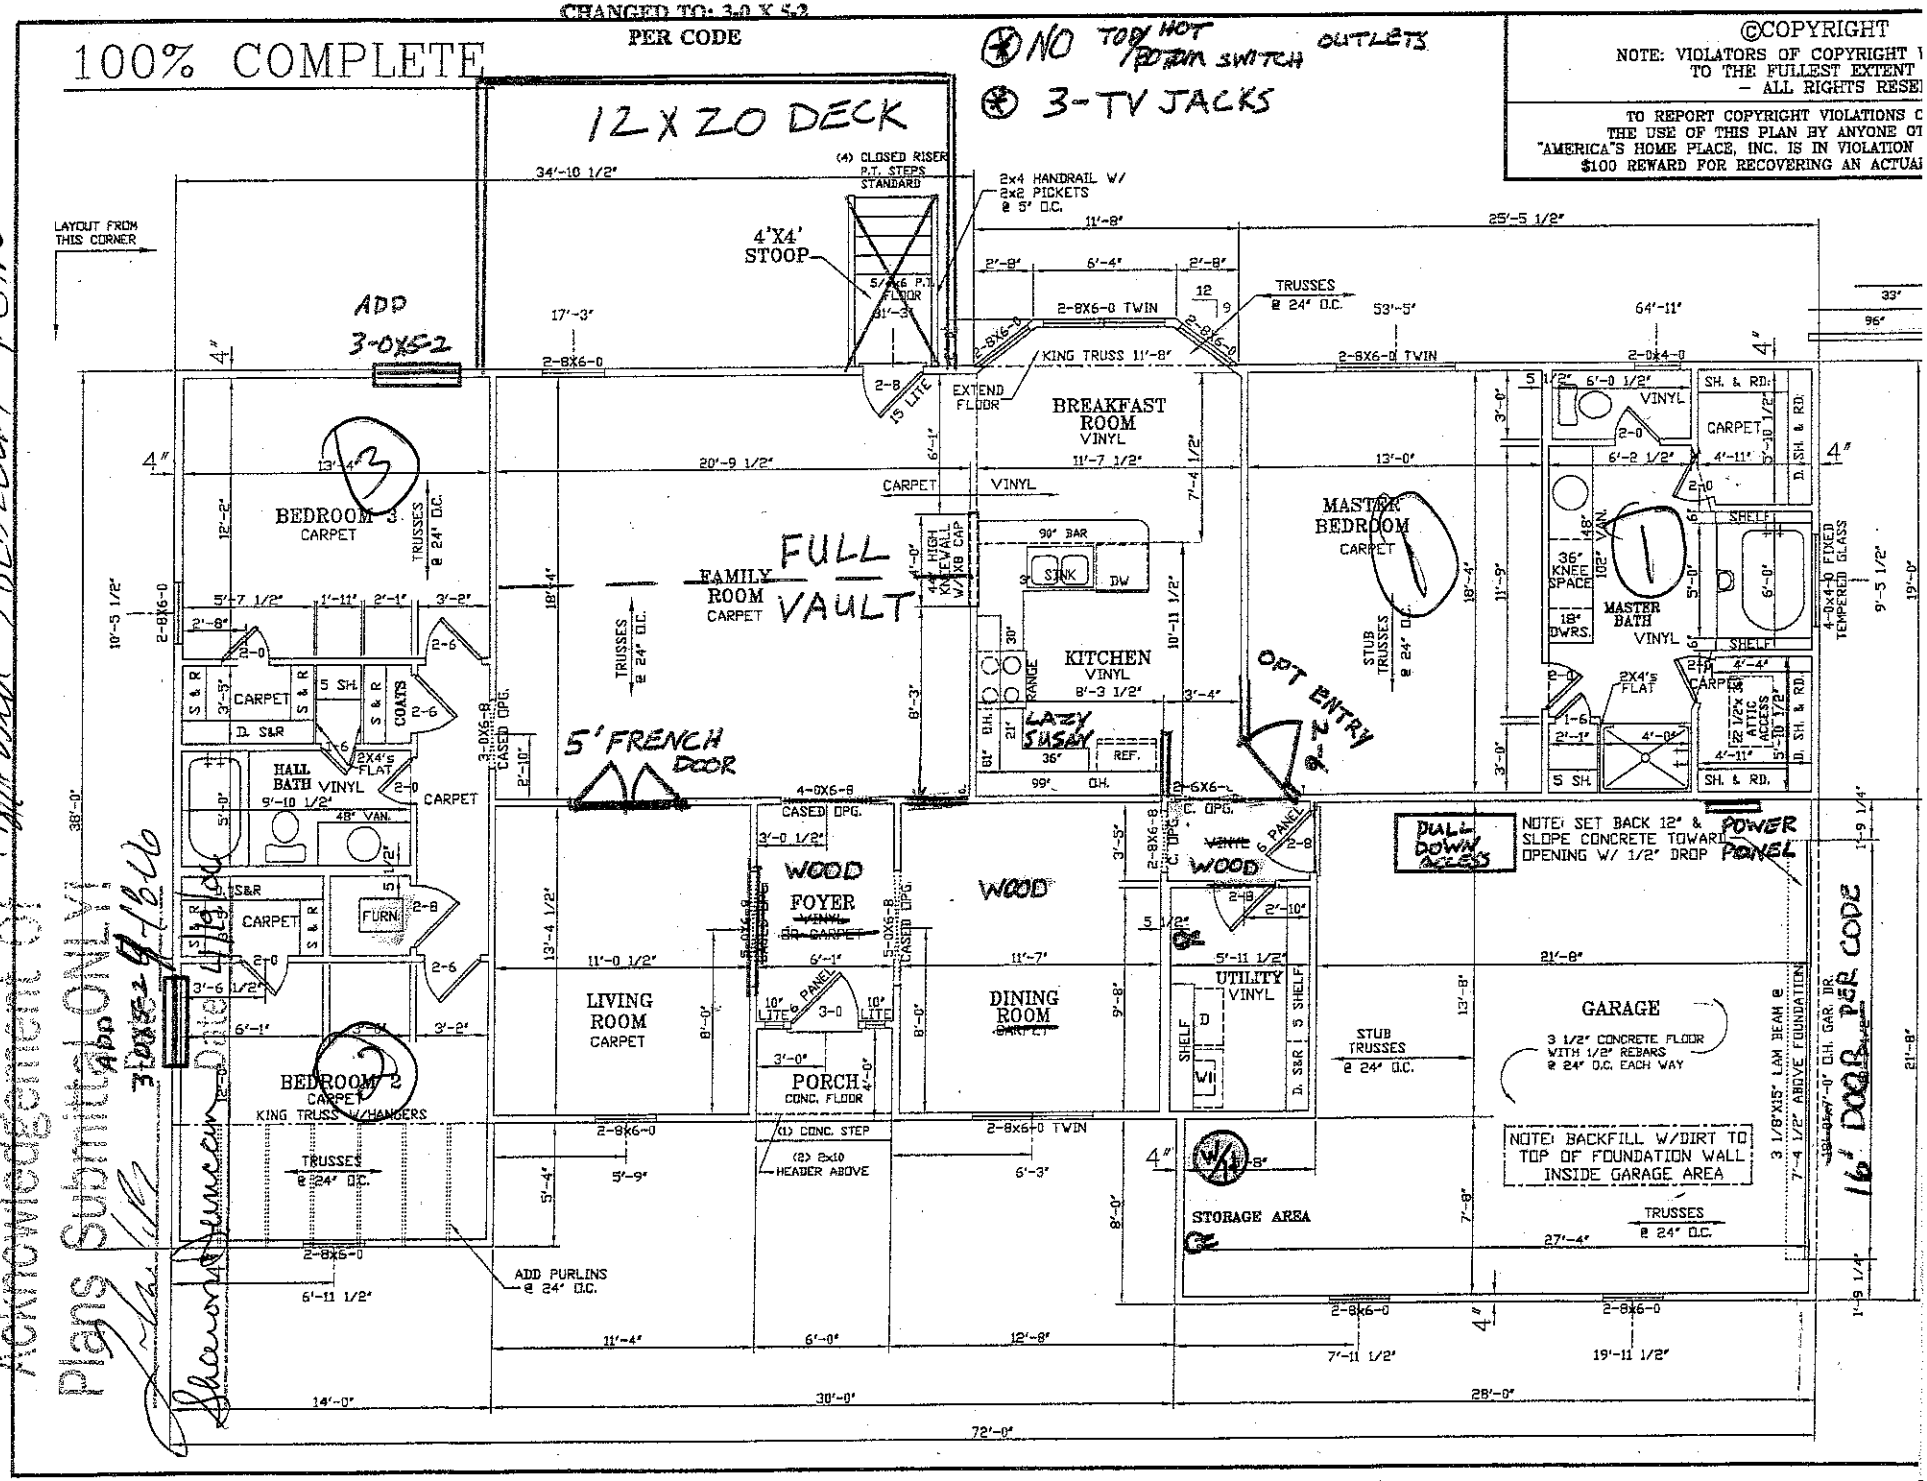


Approved 3 Bedroom Plan

Acknowledgement of Plans Submitted ONLY
Date 4-18-06
Approved Date 4-19-06