
PRESSURE MANIFOLD DESIGN

ATTACHMENT TO P.D.# HARMONY

TAX MAP # SAGEFIELD II # 31

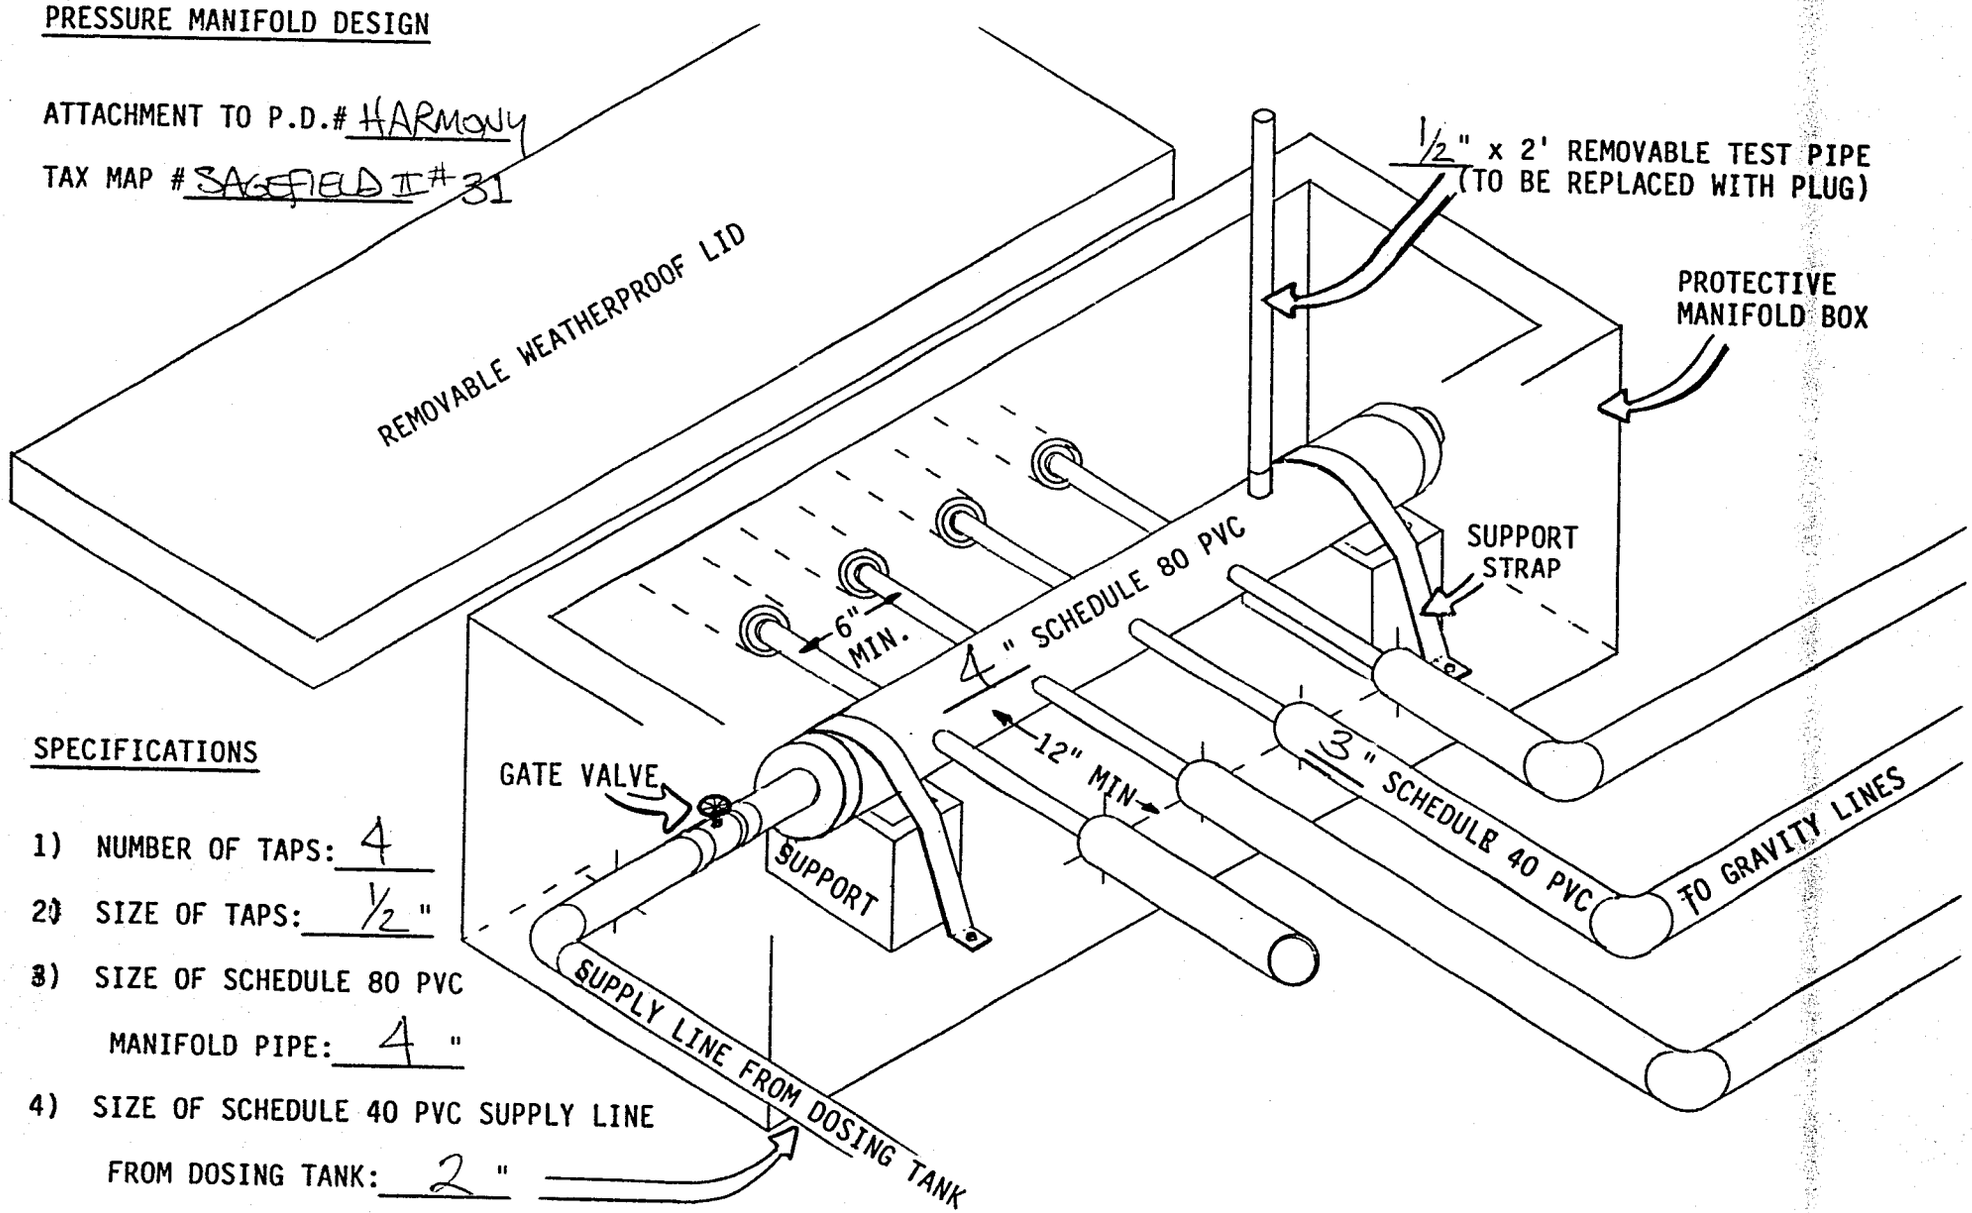

SPECIFICATIONS

1) NUMBER OF TAPS: 4

2) SIZE OF TAPS: 1/2"

3) SIZE OF SCHEDULE 80 PVC MANIFOLD PIPE: 4"

4) SIZE OF SCHEDULE 40 PVC SUPPLY LINE FROM DOSING TANK: 2"