
FUTURE POOL AREA

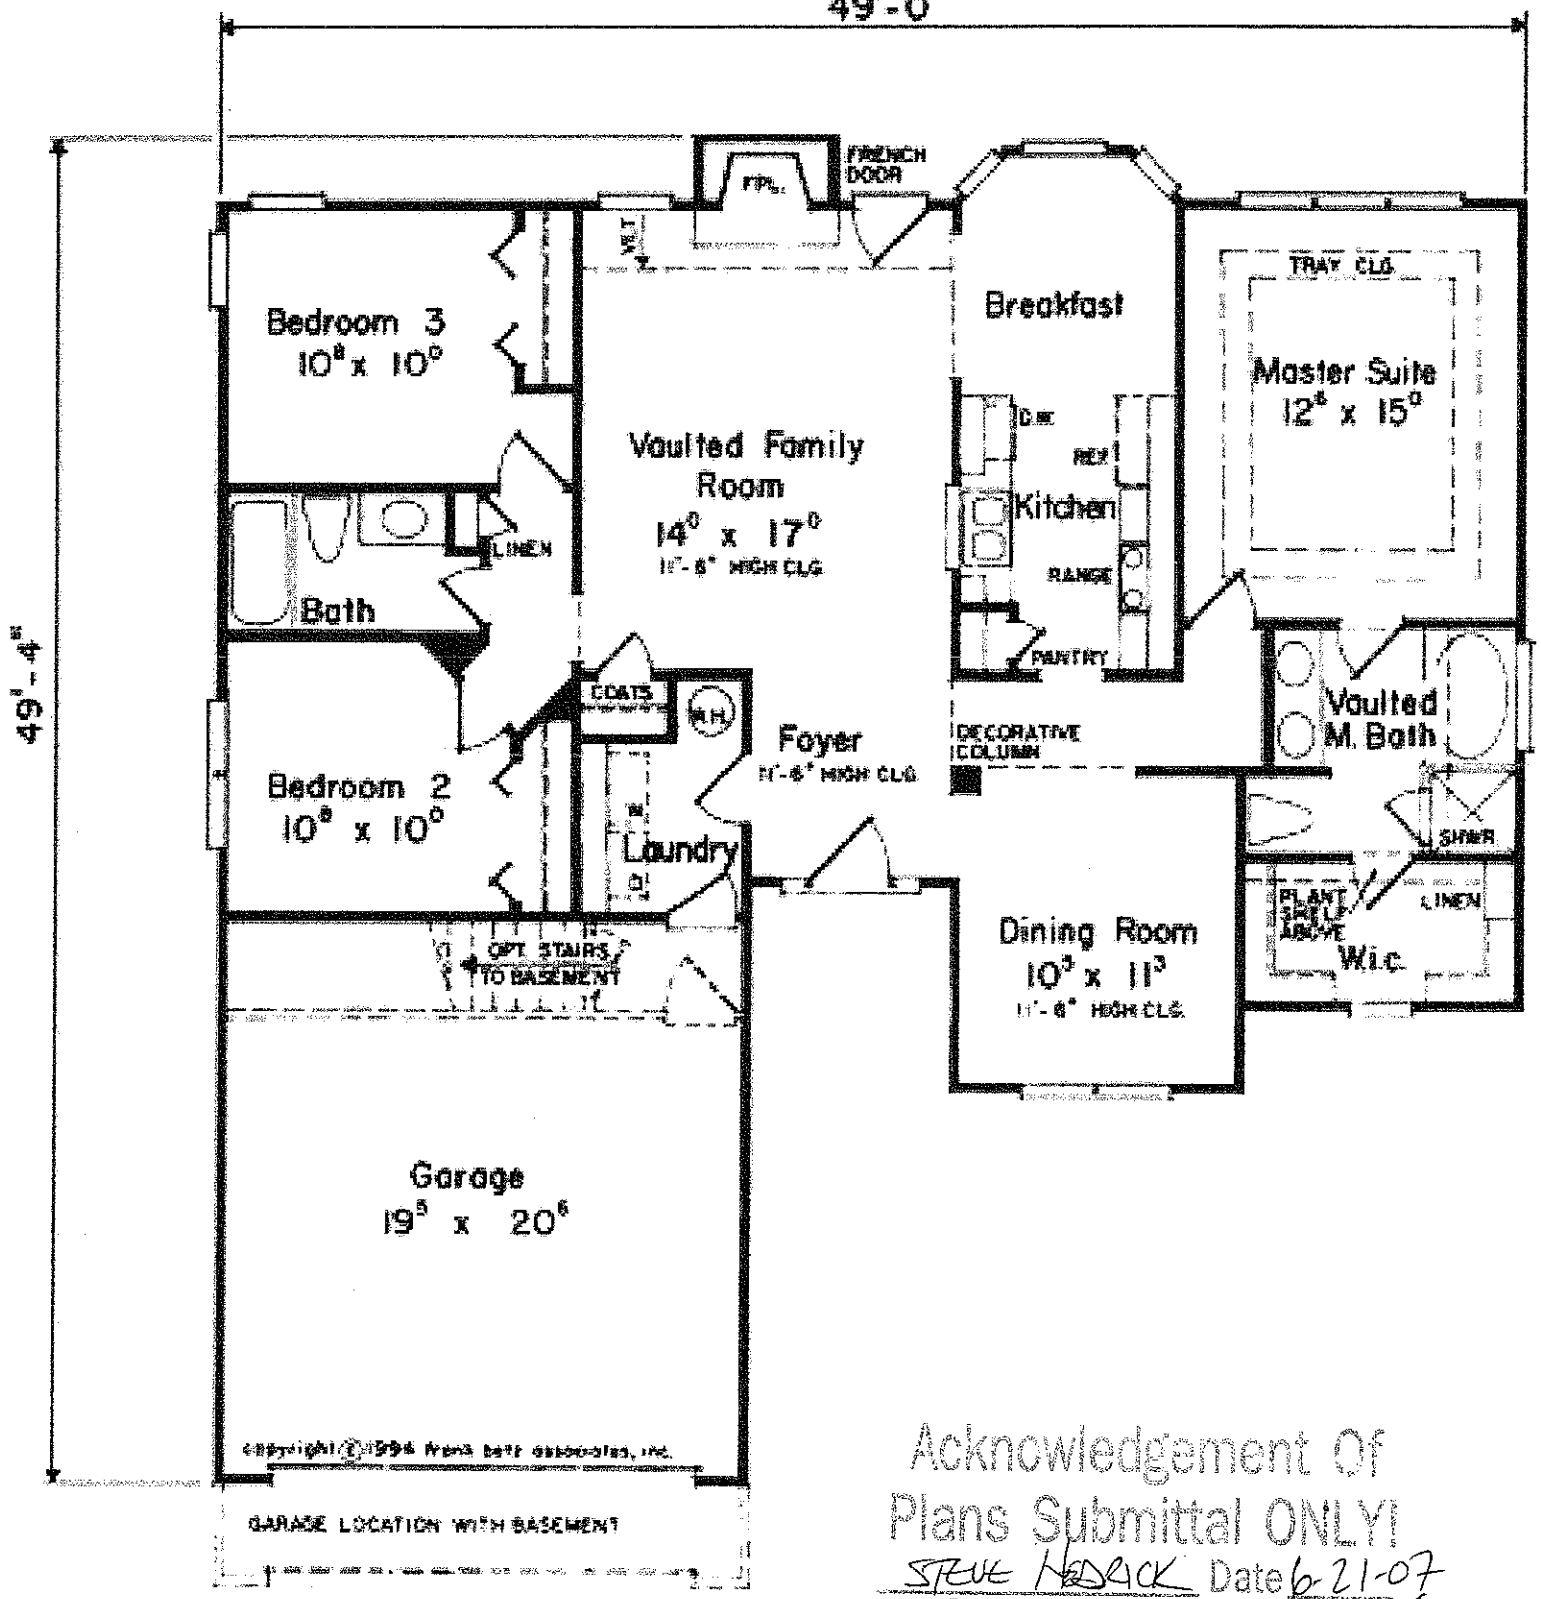

Acknowledgement Of
Plans Submittal ONLY!
STEVE HEDRICK Date 6-21-07
Date 6/21/07