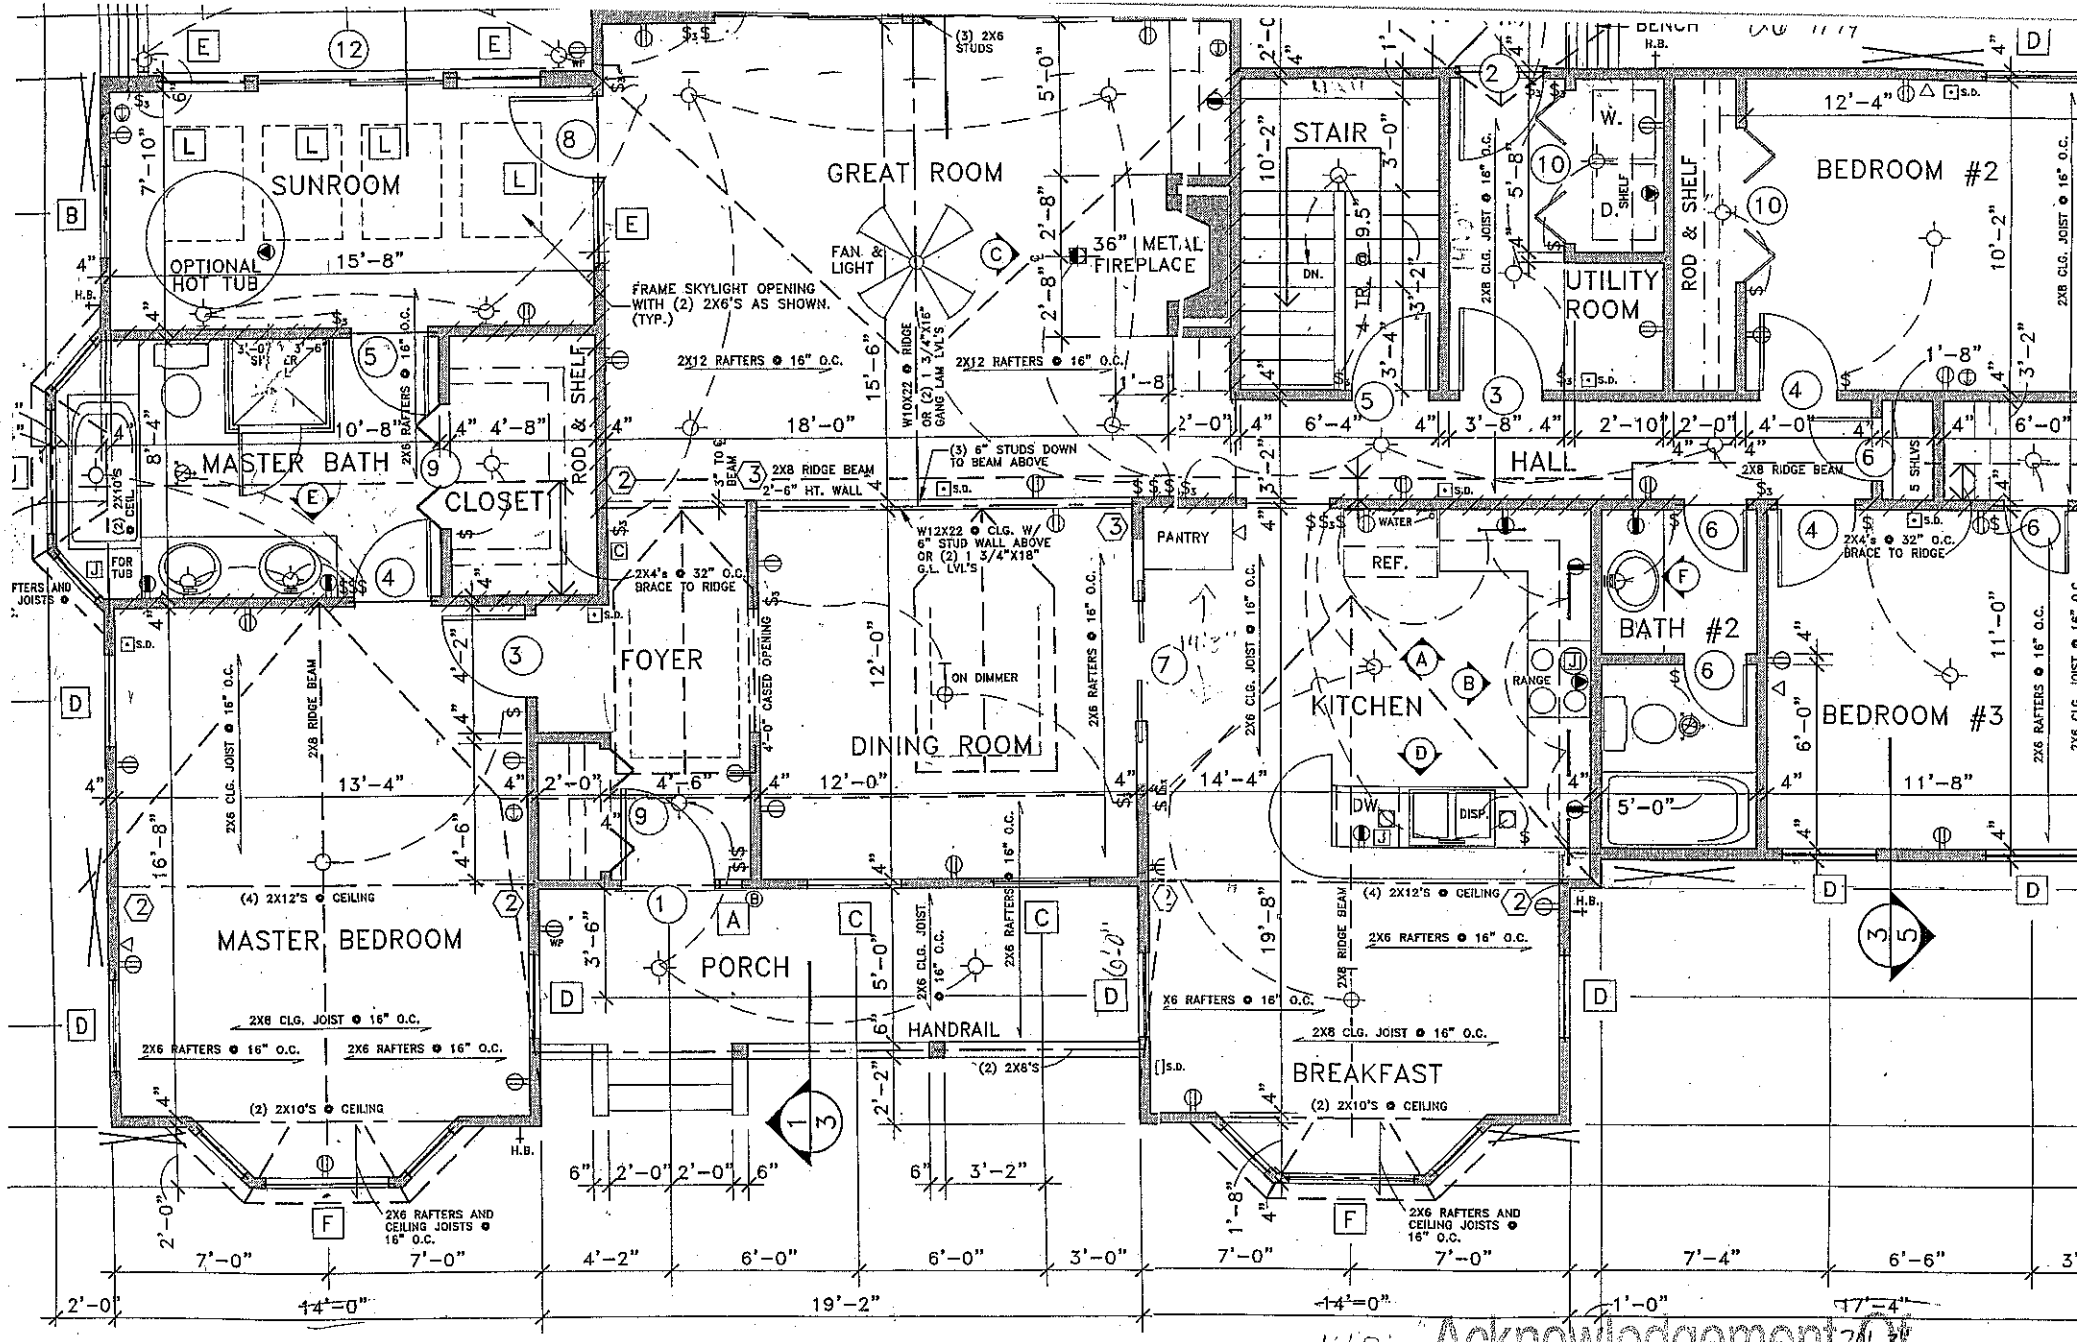


THREE BEDROOMS

Thomas J Hedrick 12/17/10

Acknowledgement Of
Plans Submittal ONLY!
STEVE HEDRICK Date 12-17-2010
Date