
© COPYRIGHT - ALL RIGHTS RESERVED
NOTE: VIOLATORS OF THE COPYRIGHT WILL BE PROSCUTED TO THE FULLEST EXTENT OF THE LAW
TO REPORT COPYRIGHT VIOLATIONS CALL (770)532-1125
THE USE OF THIS PLAN BY ANYONE OTHER THAN AN AGENT OF "AMERICA'S HOME PLACE, INC." IS IN VIOLATION OF THE FEDERAL COPYRIGHT VIOLATION ACT. $100 REWARD FOR RECOVERING AN ACTUAL COPYRIGHT INFRINGEMENT.

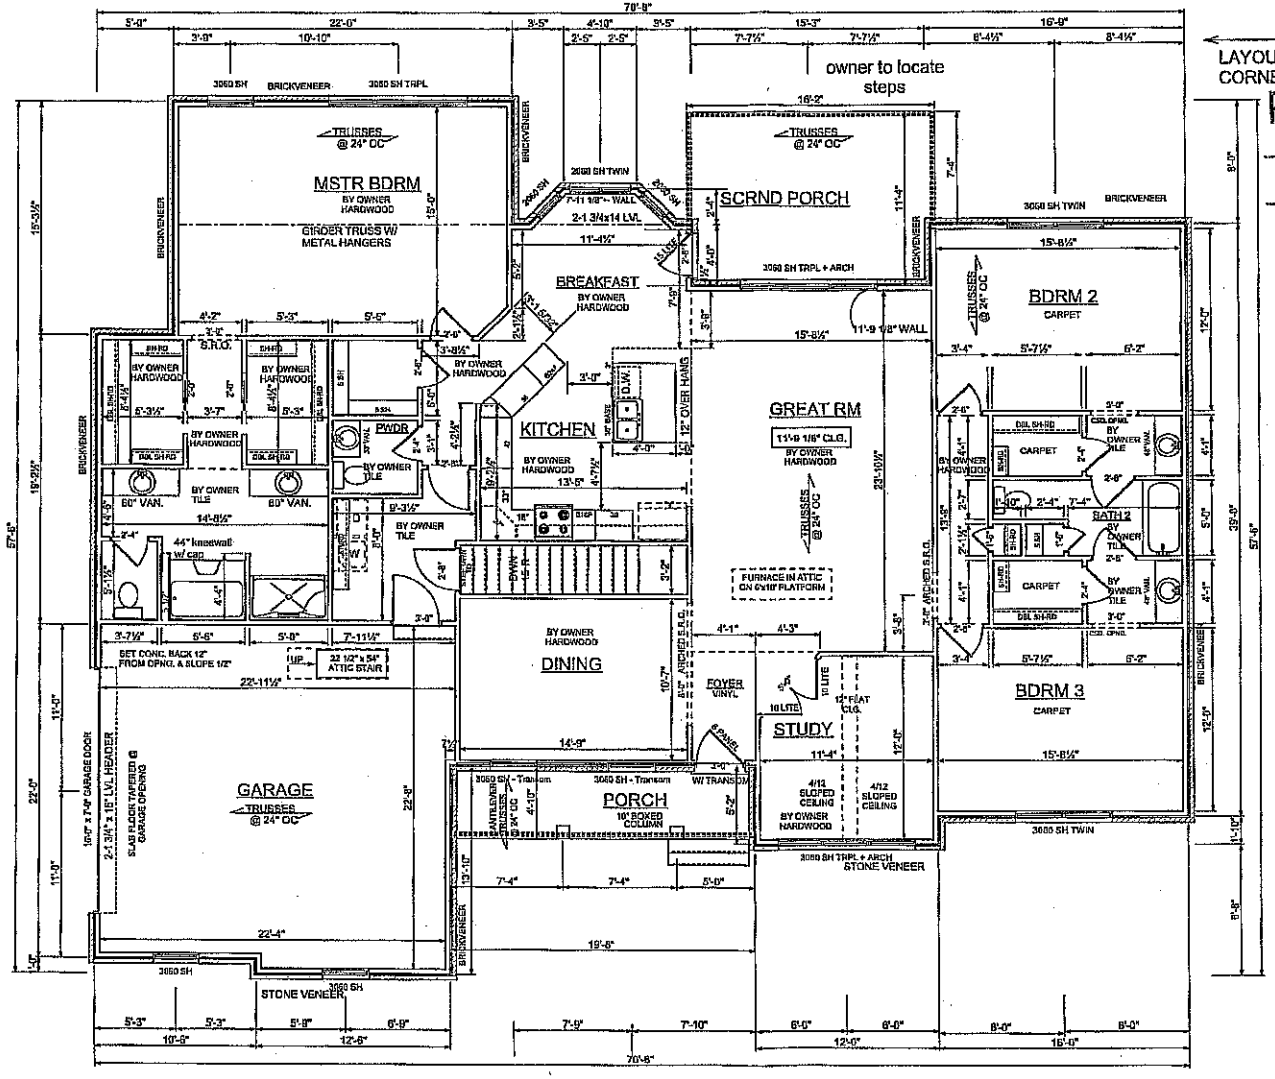

Acknowledgement Of Plans Submittal ONLY!
Owell Kelly Date 3/7/11
Date 3/7/11

*Basement not to be Finished - Rough-In shower, Toilet, and Rm only. CLK 3/7/11

2 X 4 EXTERIOR WALLS UNLESS OTHERWISE NOTED

SHEET NO.: 7 OF

SCALE: 1/8"=1'-0"

DRAWN BY:

DATE: REVISION:

JOB #

AREAS:
FIRST FLOOR 2516 S.F.
BASEMENT 2516 S.F.
TOTAL HEATED 2516 S.F.
FRONT PORCH 55 S.F.
SCREEN PORCH 183 S.F.
GARAGE 525 S.F.

THE WATERSTONE I
FOR HANNAH MITCHELL
STREET ADDRESS
CITY, ST 00000

PROPERTY OF: AMERICA'S HOME PLACE, INC.
© COPYRIGHT 1995
SOLD BY:

PRINT DATE: February 08, 2011

PRELIMINARY PLANS
FORMATTED FOR 11 x 17 PAPER