
PRESSURE MANIFOLD DESIGN

ATTACHMENT TO P.D.# 0-15786

TAX MAP # 4872 74 4677
4872 74 2354

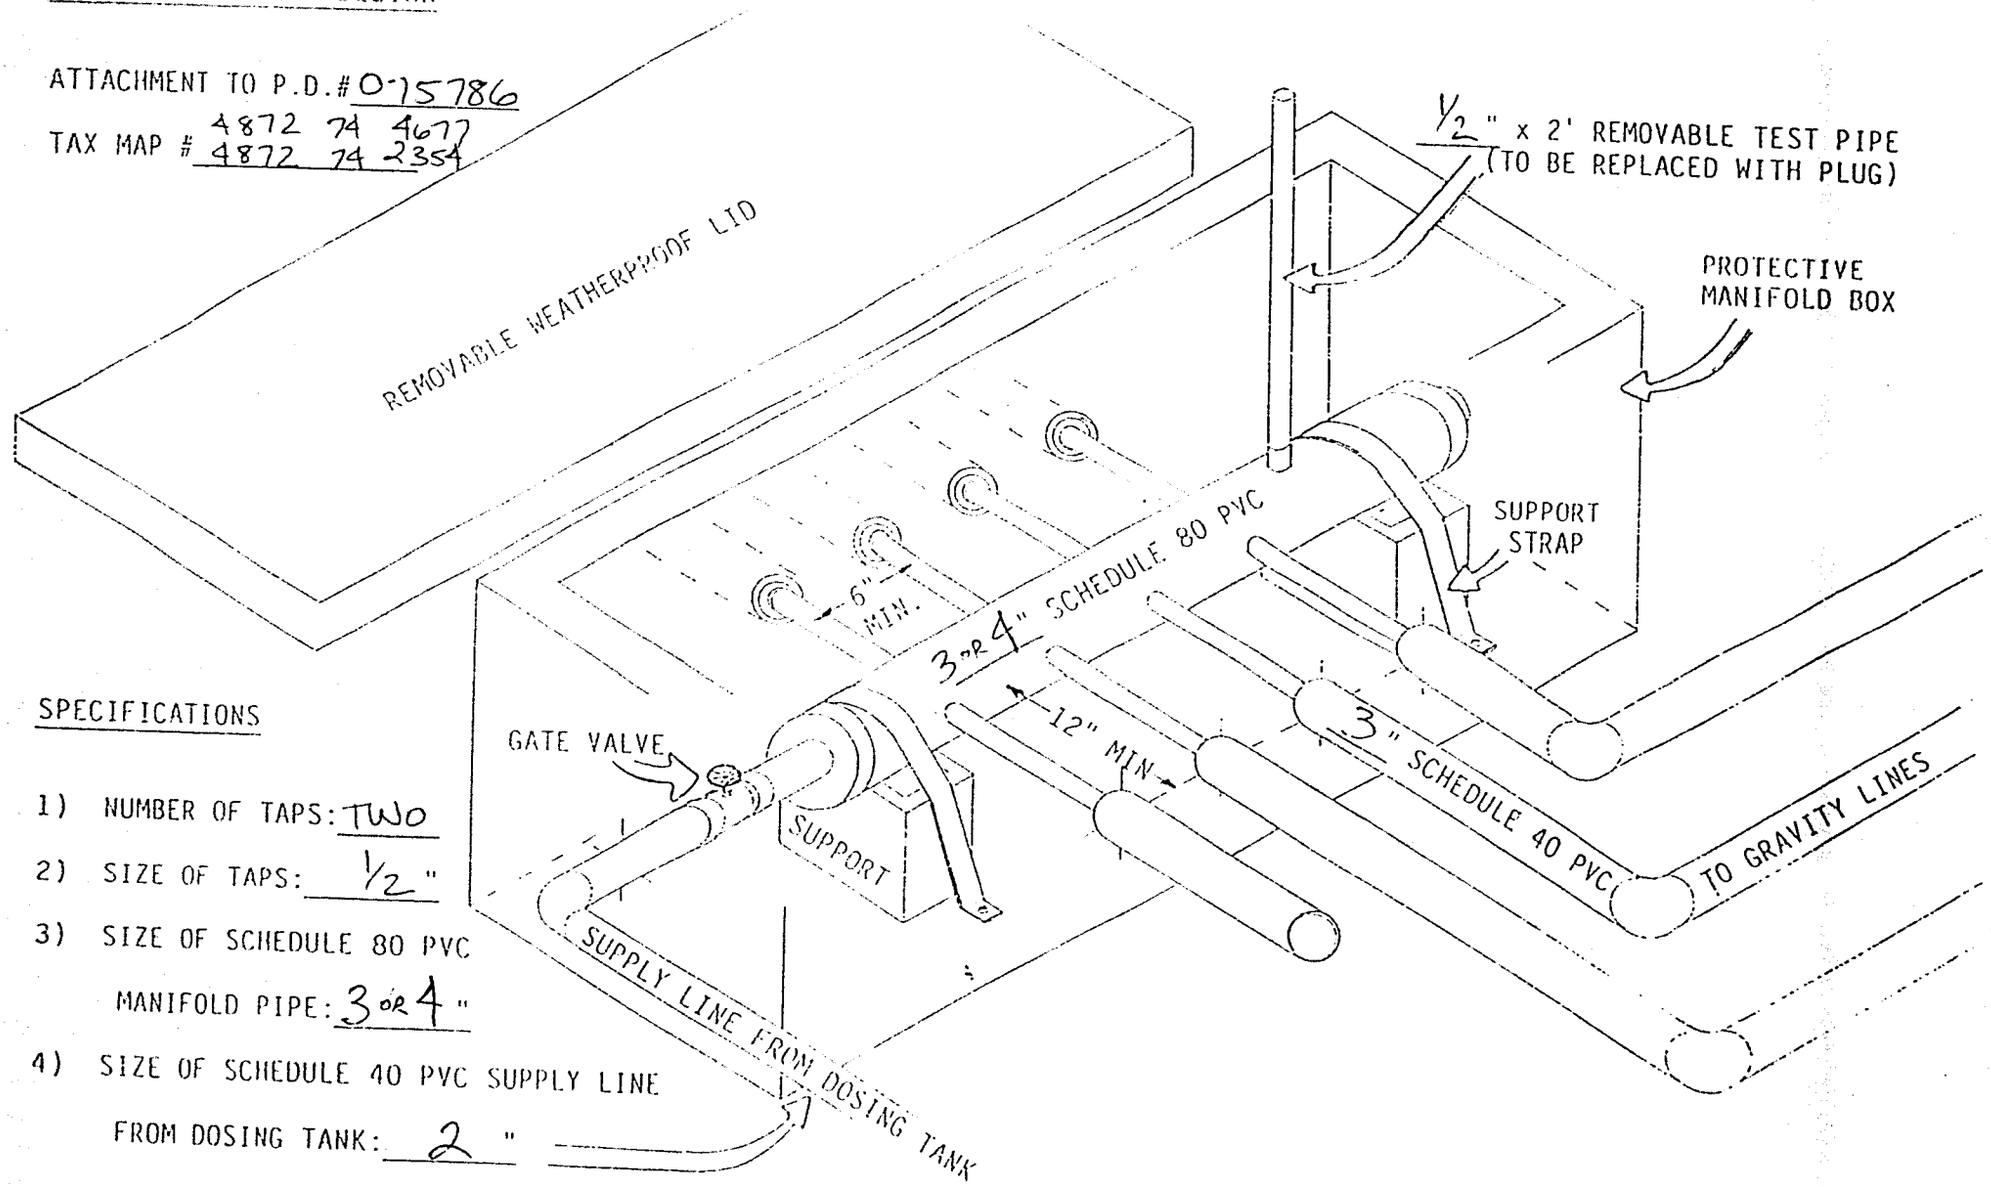

SPECIFICATIONS

1) NUMBER OF TAPS: TWO
2) SIZE OF TAPS: 1/2"
3) SIZE OF SCHEDULE 80 PVC MANIFOLD PIPE: 3 OR 4"
4) SIZE OF SCHEDULE 40 PVC SUPPLY LINE FROM DOSING TANK: 2"