
Acknowledgement Of Plans Submittal ONLY!

Donna M. Vaillancourt Date 11-5-02

Steve Hedrick Date 11-5-02

40 seating capacity

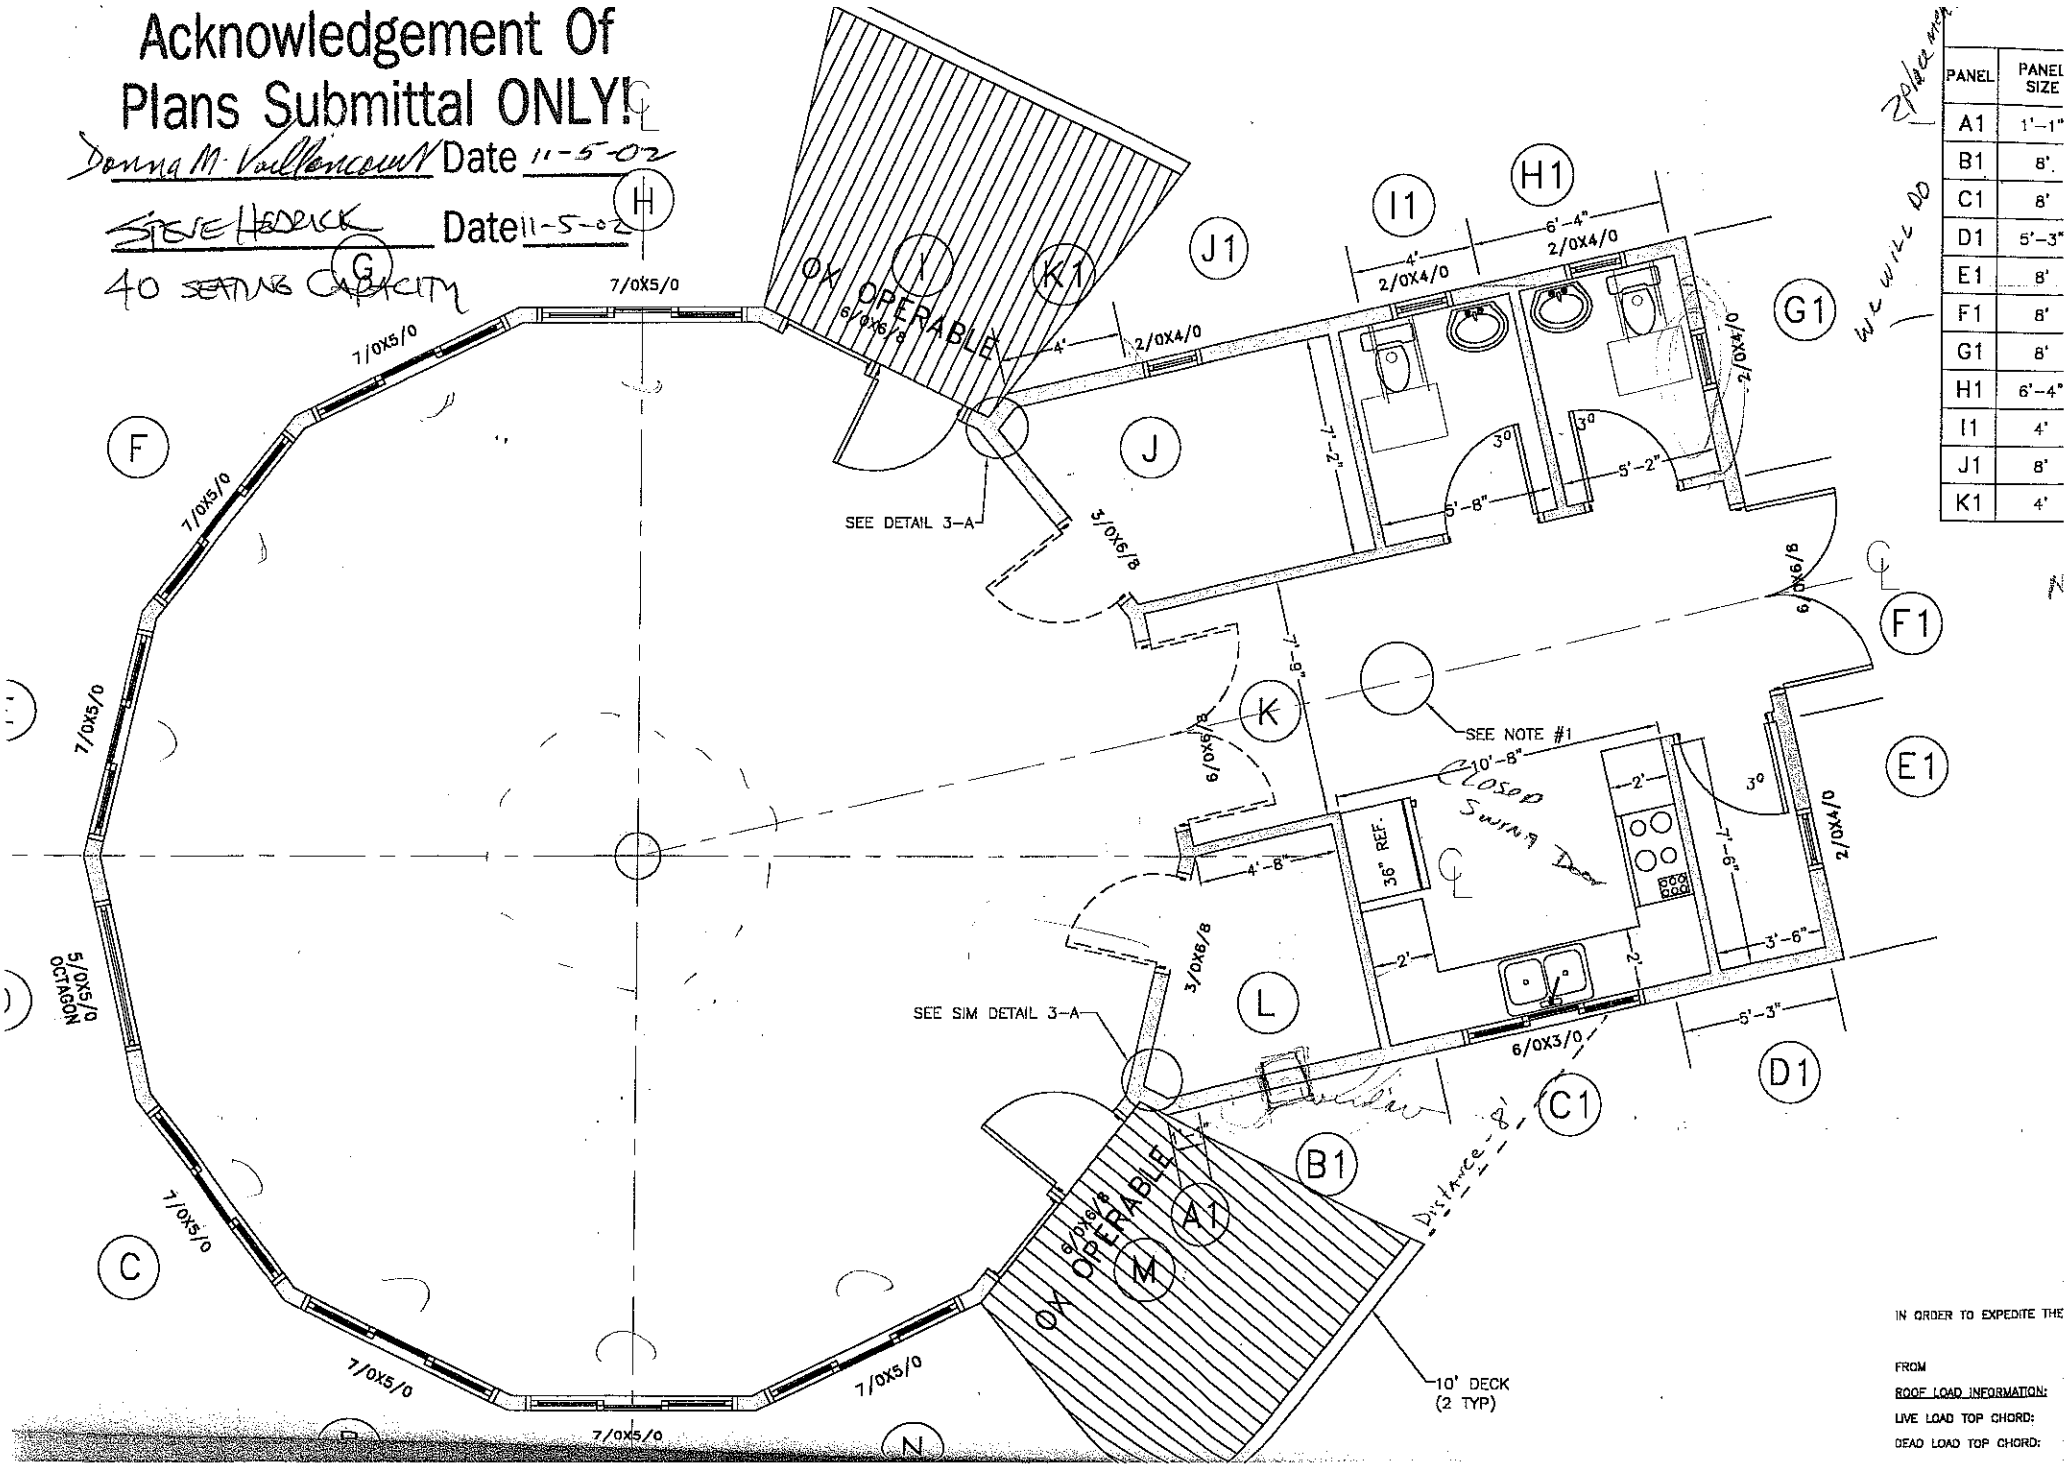

PANEL	PANEL SIZE
A1	1'-1"
B1	8'
C1	8'
D1	5'-3"
E1	8'
F1	8'
G1	8'
H1	6'-4"
I1	4'
J1	8'
K1	4'

2 place mats

We will do


IN ORDER TO EXPEDITE THE

FROM

ROOF LOAD INFORMATION:

LIVE LOAD TOP CHORD:

DEAD LOAD TOP CHORD:

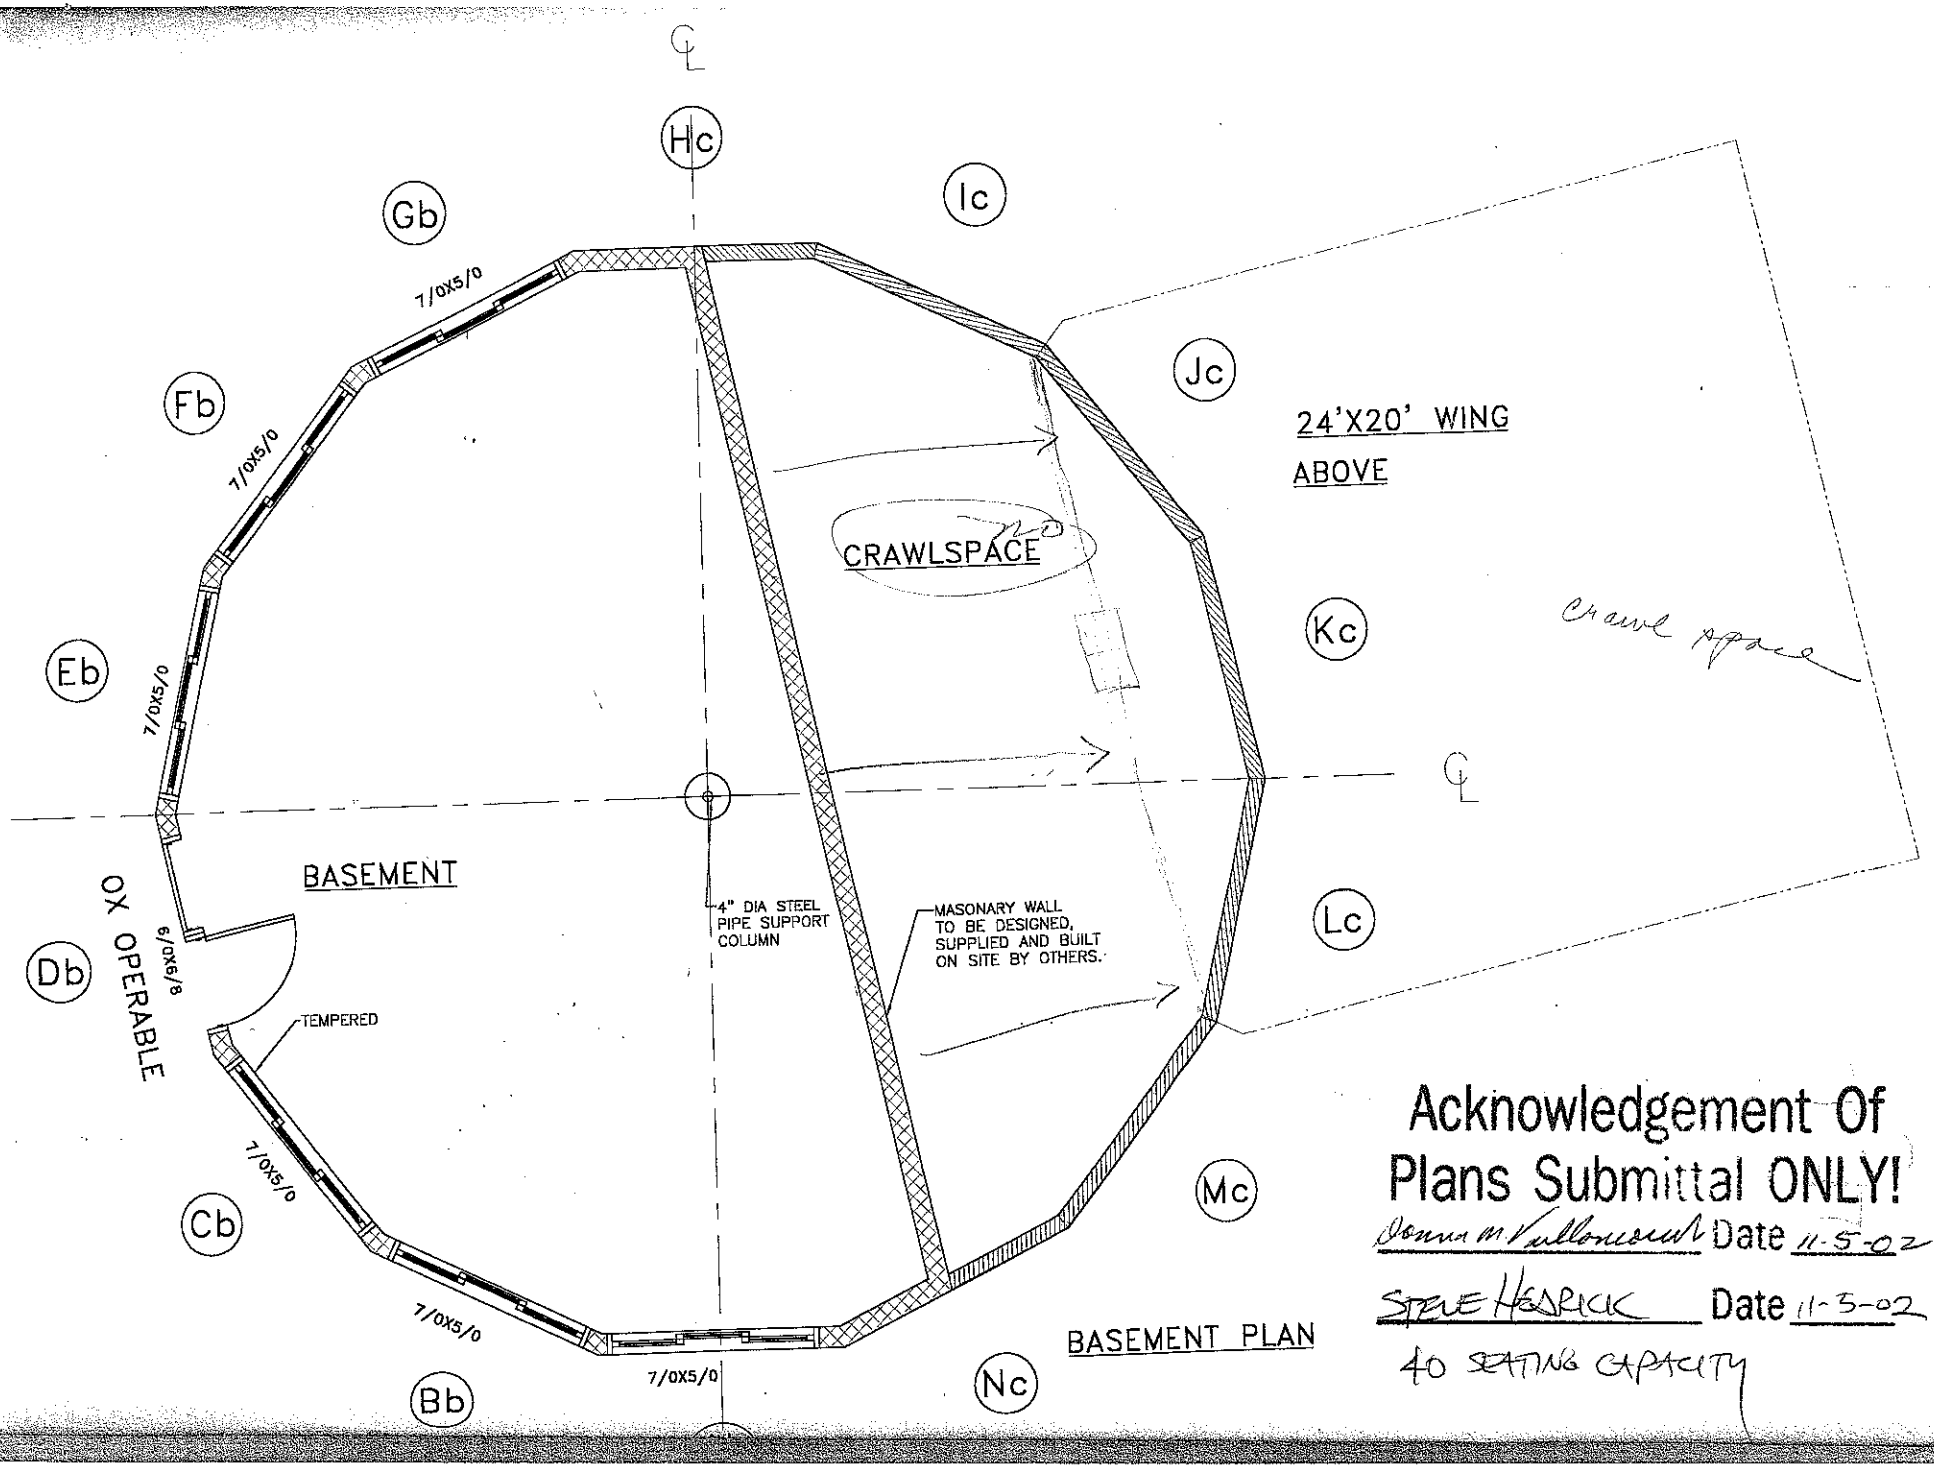

Acknowledgement Of
Plans Submittal ONLY!

Donna M Vallowcourt Date 11-5-02

STEVE HEDRICK Date 11-3-02

40 SEATING CAPACITY