
PRESSURE MANIFOLD DESIGN

ATTACHMENT TO P.D.# 17396

TAX MAP # 17K-A-3

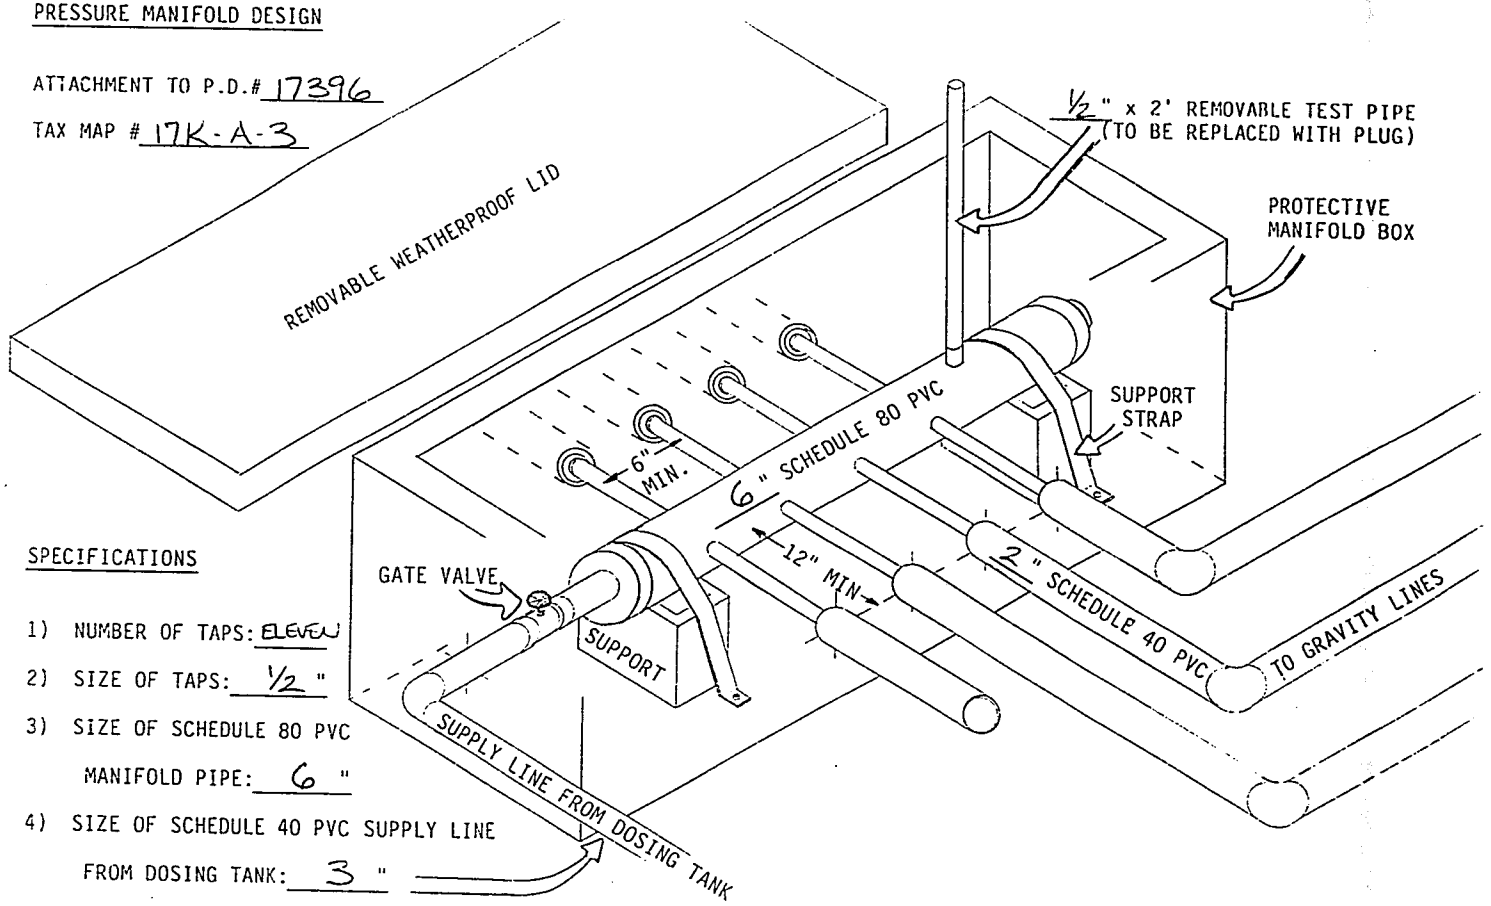

SPECIFICATIONS

1) NUMBER OF TAPS: ELEVEN
2) SIZE OF TAPS: 1/2 "
3) SIZE OF SCHEDULE 80 PVC MANIFOLD PIPE: 6 "
4) SIZE OF SCHEDULE 40 PVC SUPPLY LINE FROM DOSING TANK: 3 "

792208