
Acknowledgement Of
Plans Submittal ONLY!

Date 1-May-07

Date 1-5-07

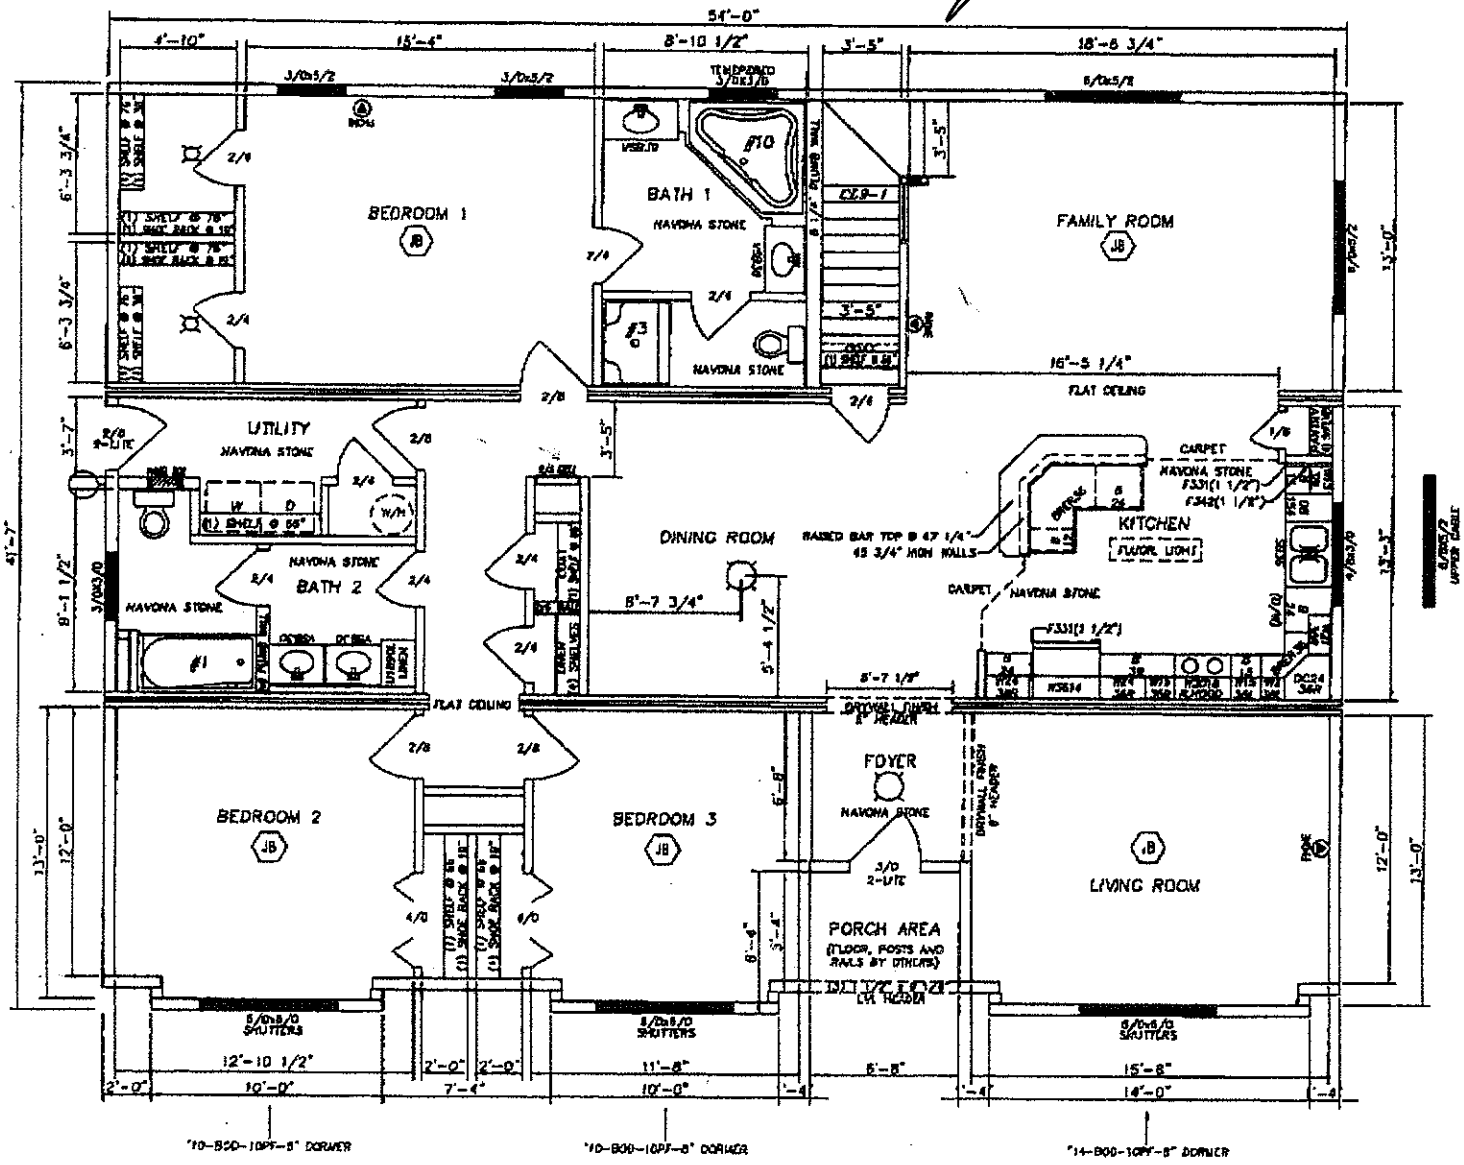

HOUSTON CONSTRUCTION
P-5205

X
BUILDERS SIGNATURE / DATE

CAROLINA BUILDING SOLUTIONS	
MODEL:	DANVILLE I
SIZE:	41'-9"x54'-0"
DRG NAME:	FLOOR PL
TOTAL SQ. FT.:	2187
BUILDER NAME:	
PROP #	
SCALE:	3/16"=1'-0"
DATE:	
DR. BY:	