
PUMP TANK DESIGN

ATTACHMENT TO PROPERTY DESCRIPTION # 165903

TAX MAP # 4883-50-7914

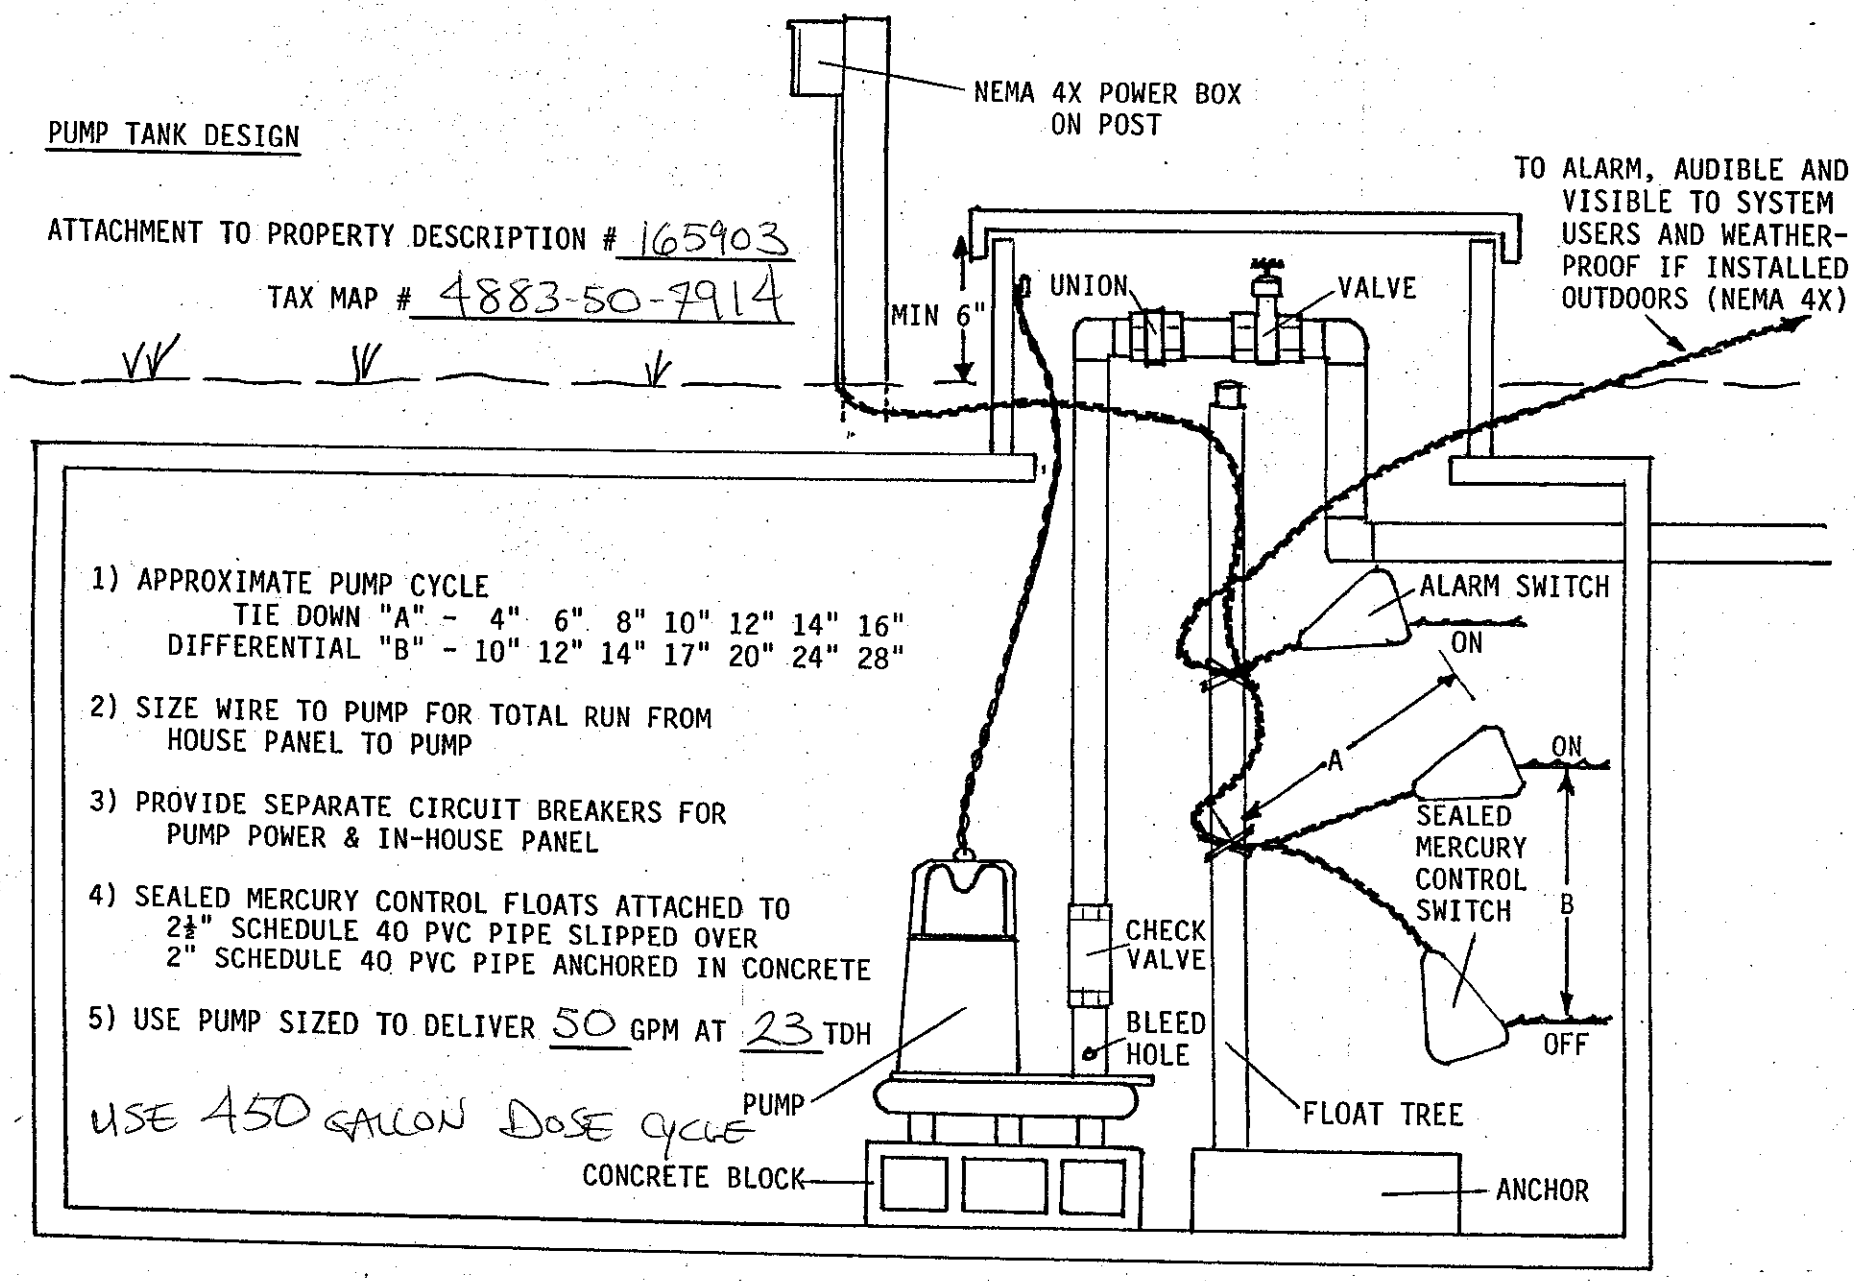

1) APPROXIMATE PUMP CYCLE
   TIE DOWN "A" - 4" 6" 8" 10" 12" 14" 16"
   DIFFERENTIAL "B" - 10" 12" 14" 17" 20" 24" 28"

2) SIZE WIRE TO PUMP FOR TOTAL RUN FROM HOUSE PANEL TO PUMP

3) PROVIDE SEPARATE CIRCUIT BREAKERS FOR PUMP POWER & IN-HOUSE PANEL

4) SEALED MERCURY CONTROL FLOATS ATTACHED TO 2½" SCHEDULE 40 PVC PIPE SLIPPED OVER 2" SCHEDULE 40 PVC PIPE ANCHORED IN CONCRETE


5) USE PUMP SIZED TO DELIVER 50 GPM AT 23 TDH

USE 450 GALLON DOSE CYCLE

PRESSURE MANIFOLD DESIGN

ATTACHMENT TO P.D.# 165903

TAX MAP # 4883-50-7914

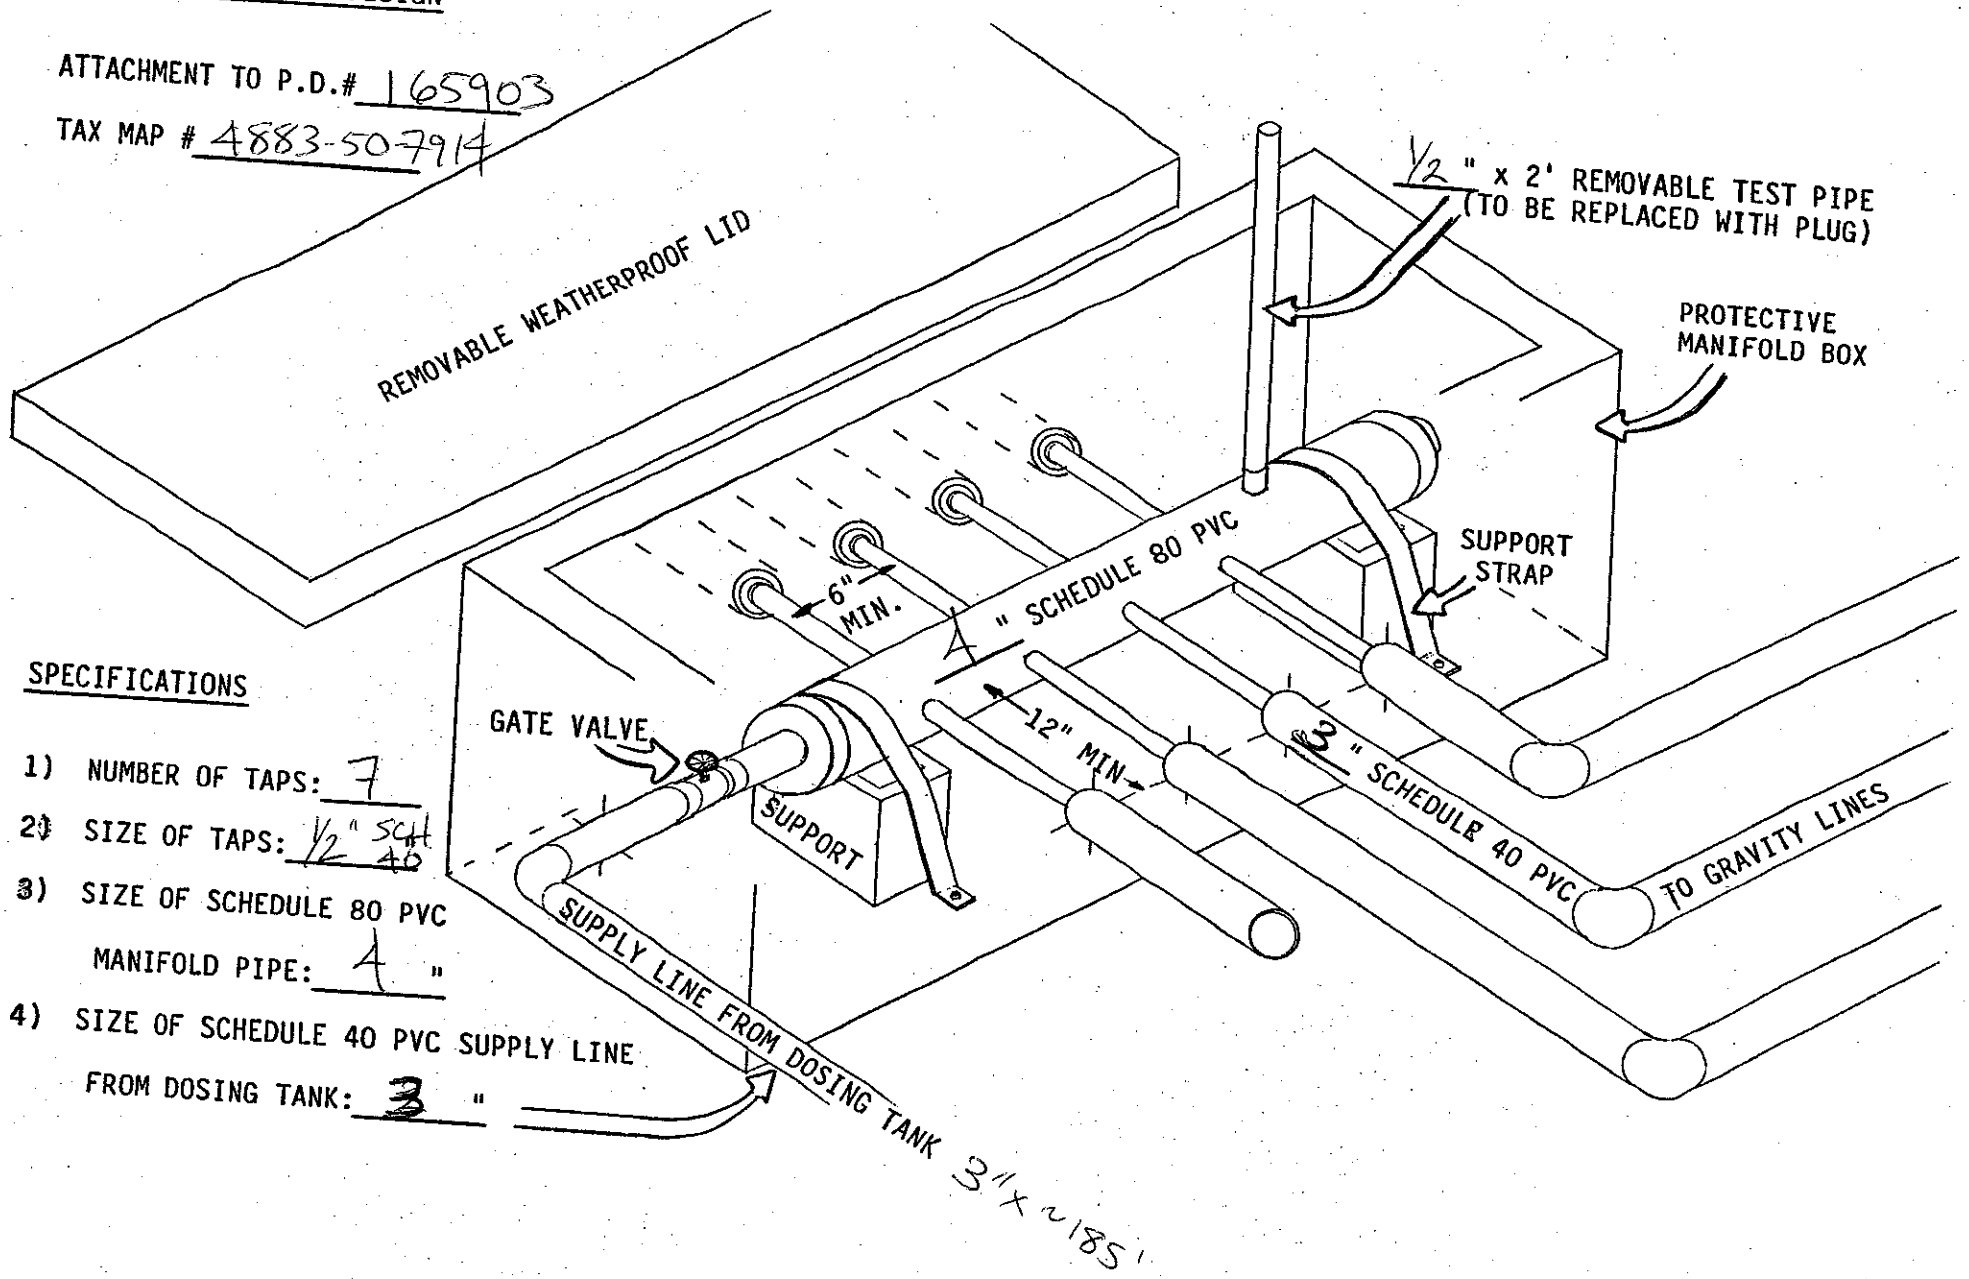

SPECIFICATIONS

1) NUMBER OF TAPS: 7
2) SIZE OF TAPS: ½" SCH 40
3) SIZE OF SCHEDULE 80 PVC MANIFOLD PIPE: 4 "
4) SIZE OF SCHEDULE 40 PVC SUPPLY LINE FROM DOSING TANK: 3 "