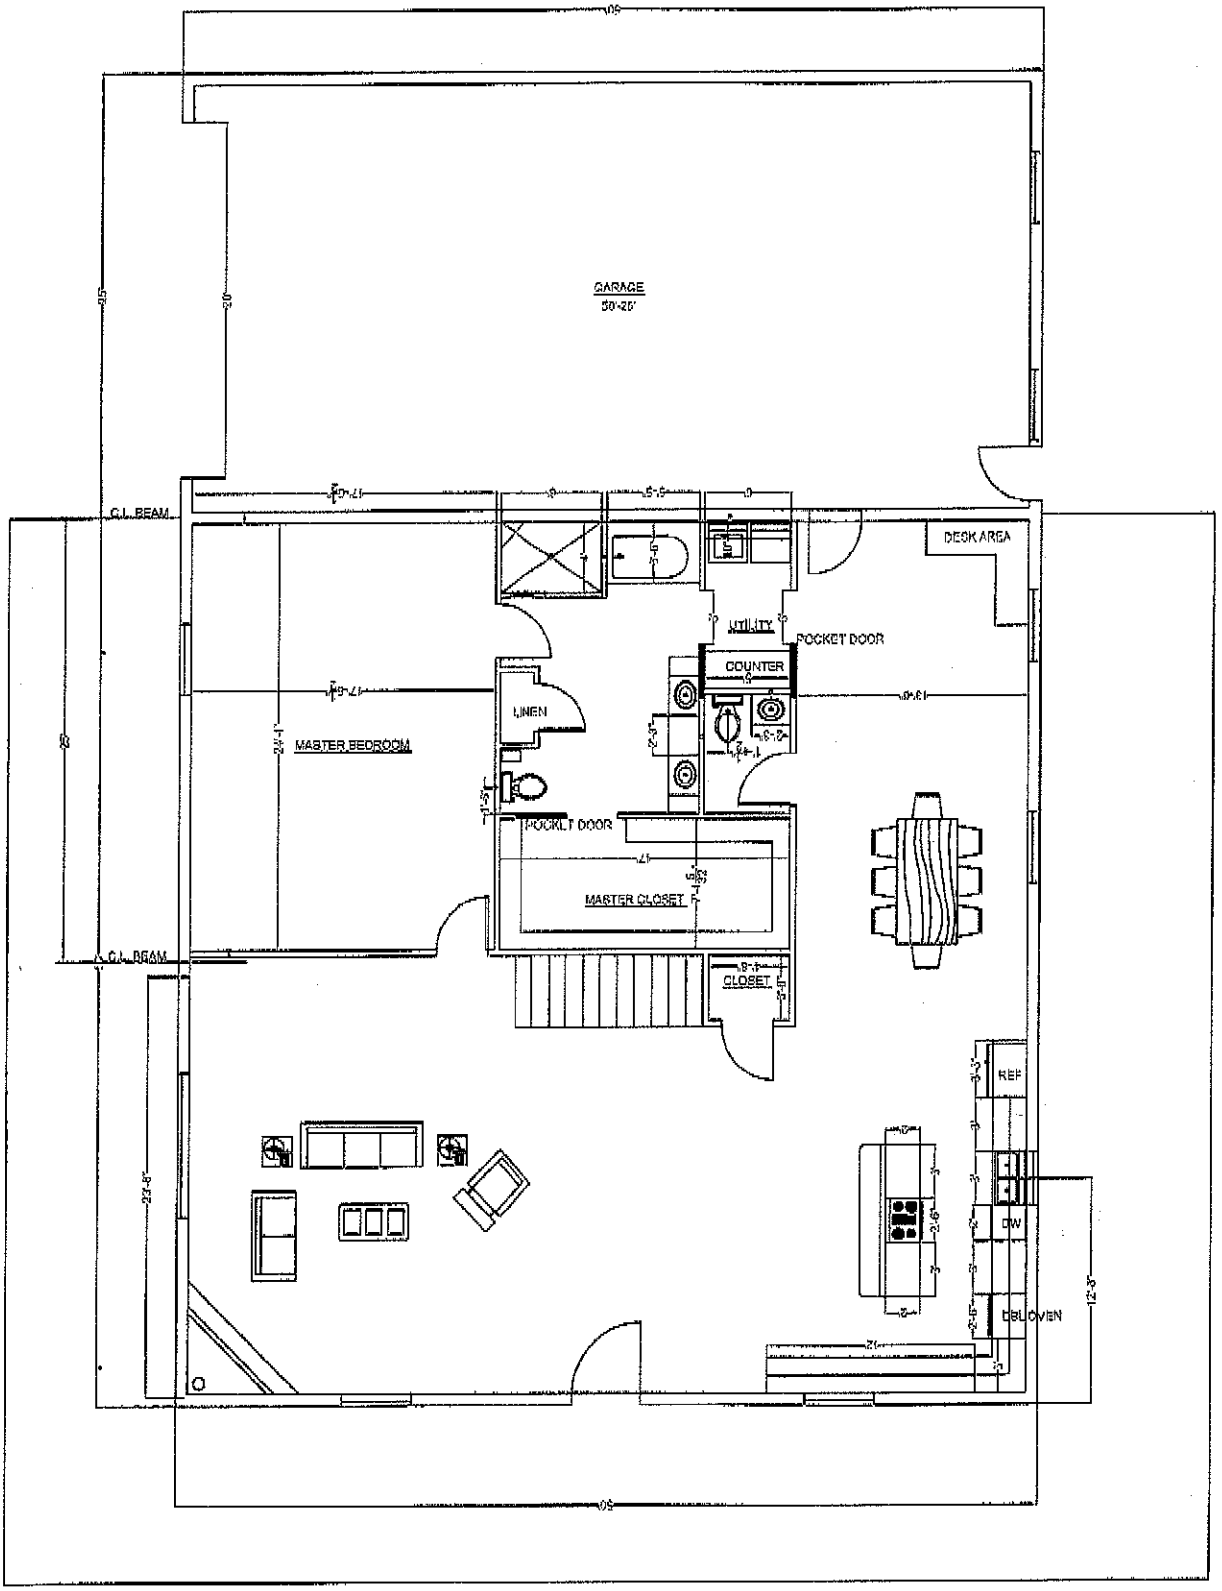



MAIN FLOOR

Approved 2 Bedroom PLAN

Acknowledgement Of Plans Submittal ONLY!

Date 6-5-15

Date 6-5-15

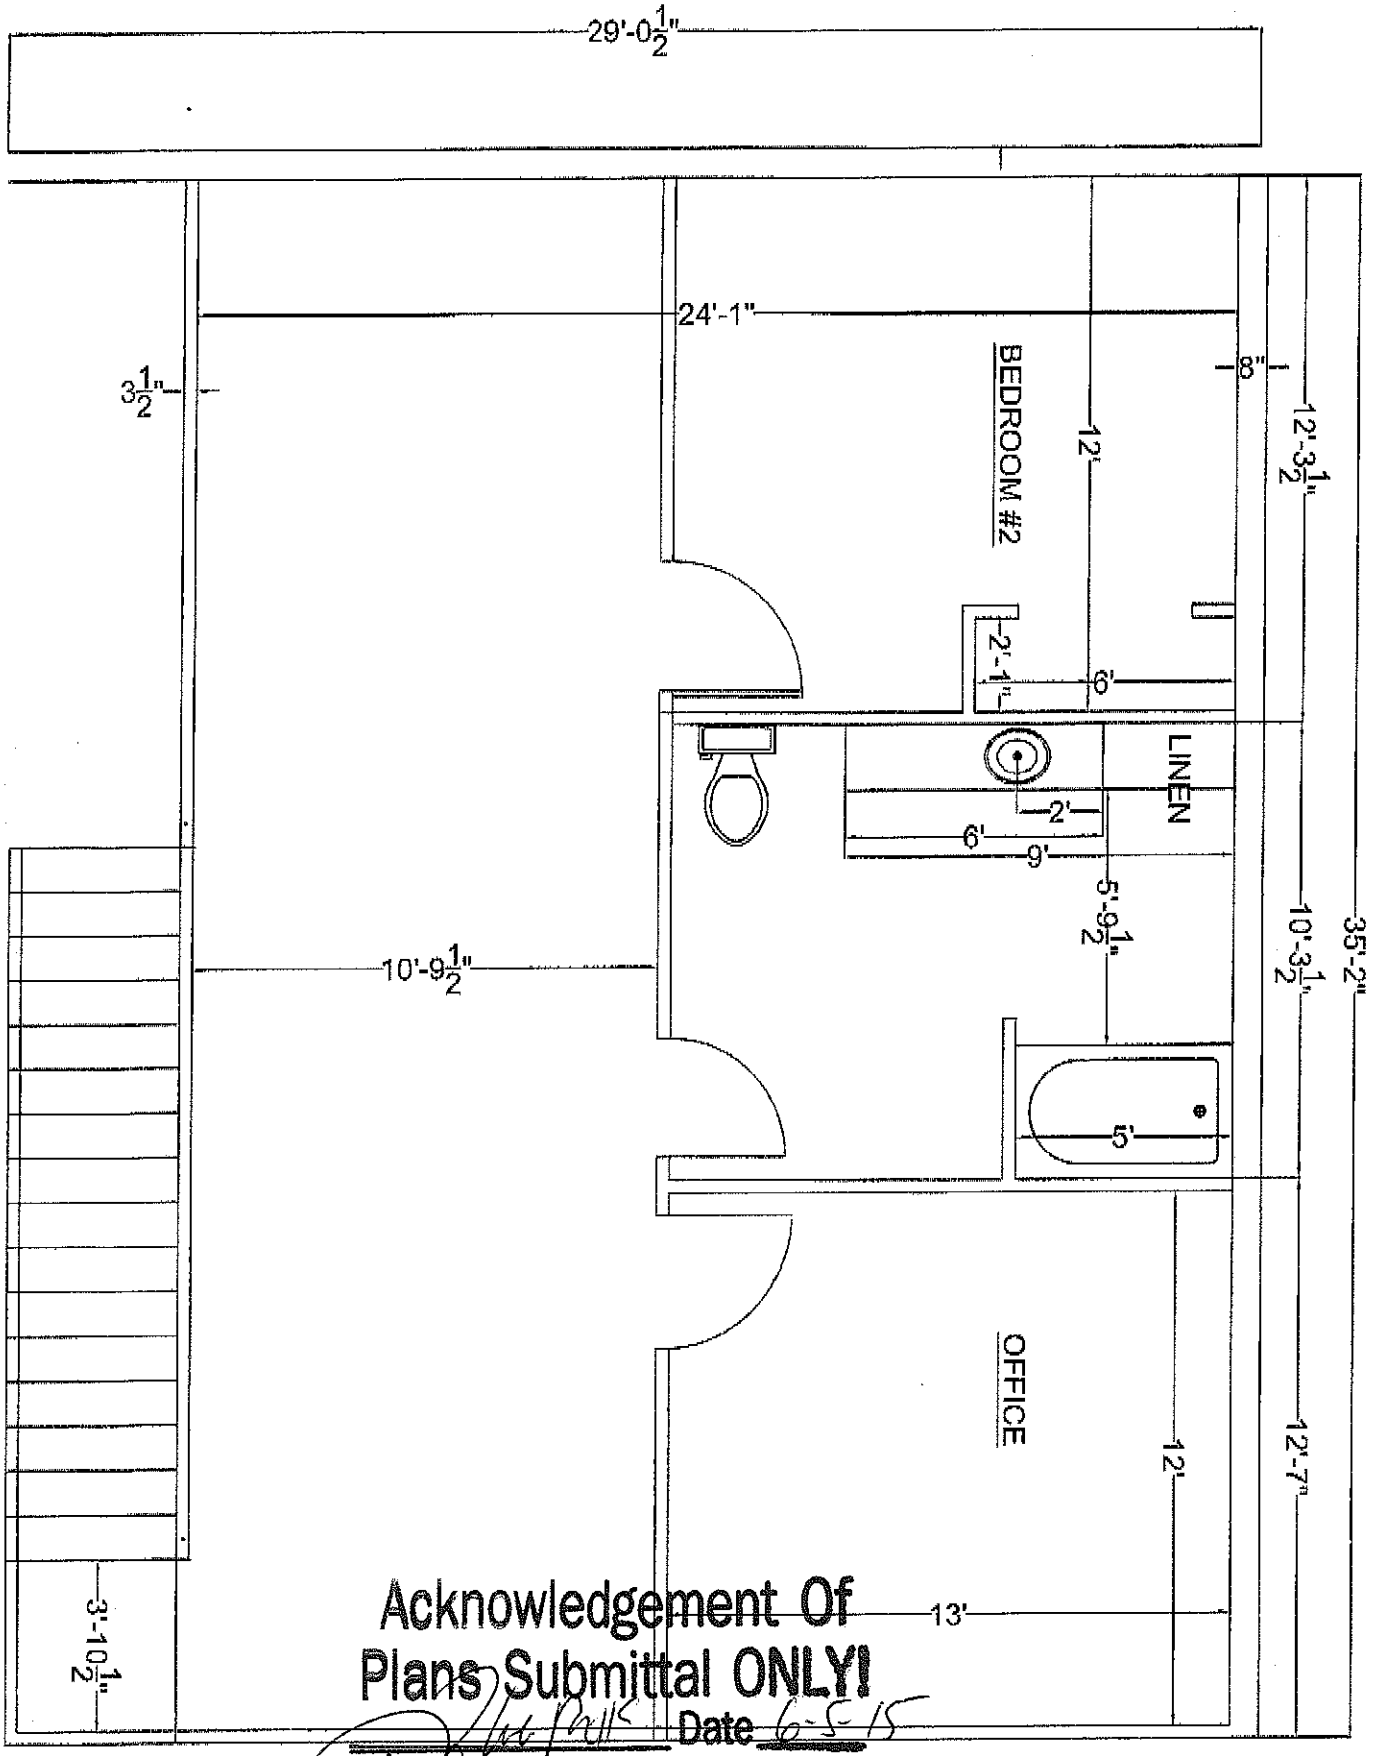

Acknowledgement Of Plans Submittal ONLY!

Matt Pauls Date 6-5-15

Linda Rae White Date 6-5-15