828.464.2140


R&B Architects

Ricky Vaughn
fax 704-546-5261

Acknowledgement Of
Plans Submittal ONLY!

Christopher M. Shaw Date 7-5-05

_____ Date _____

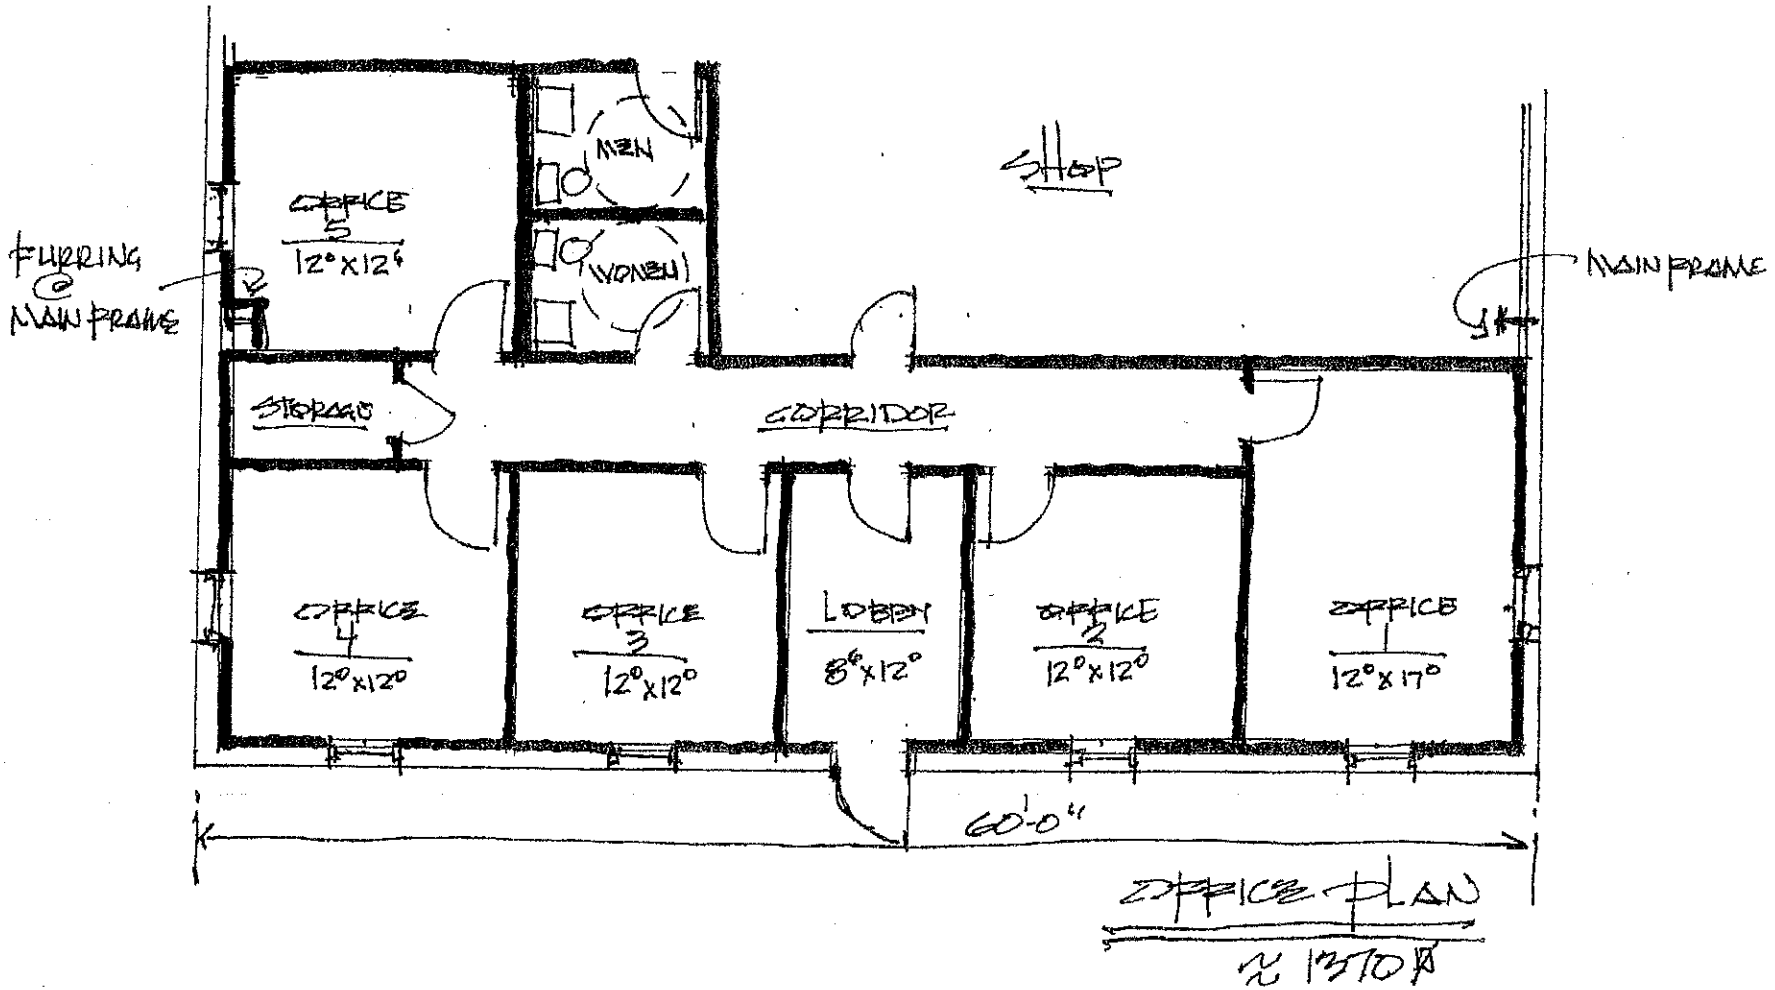

OFFICE PLAN

1/4" = 1'-0"